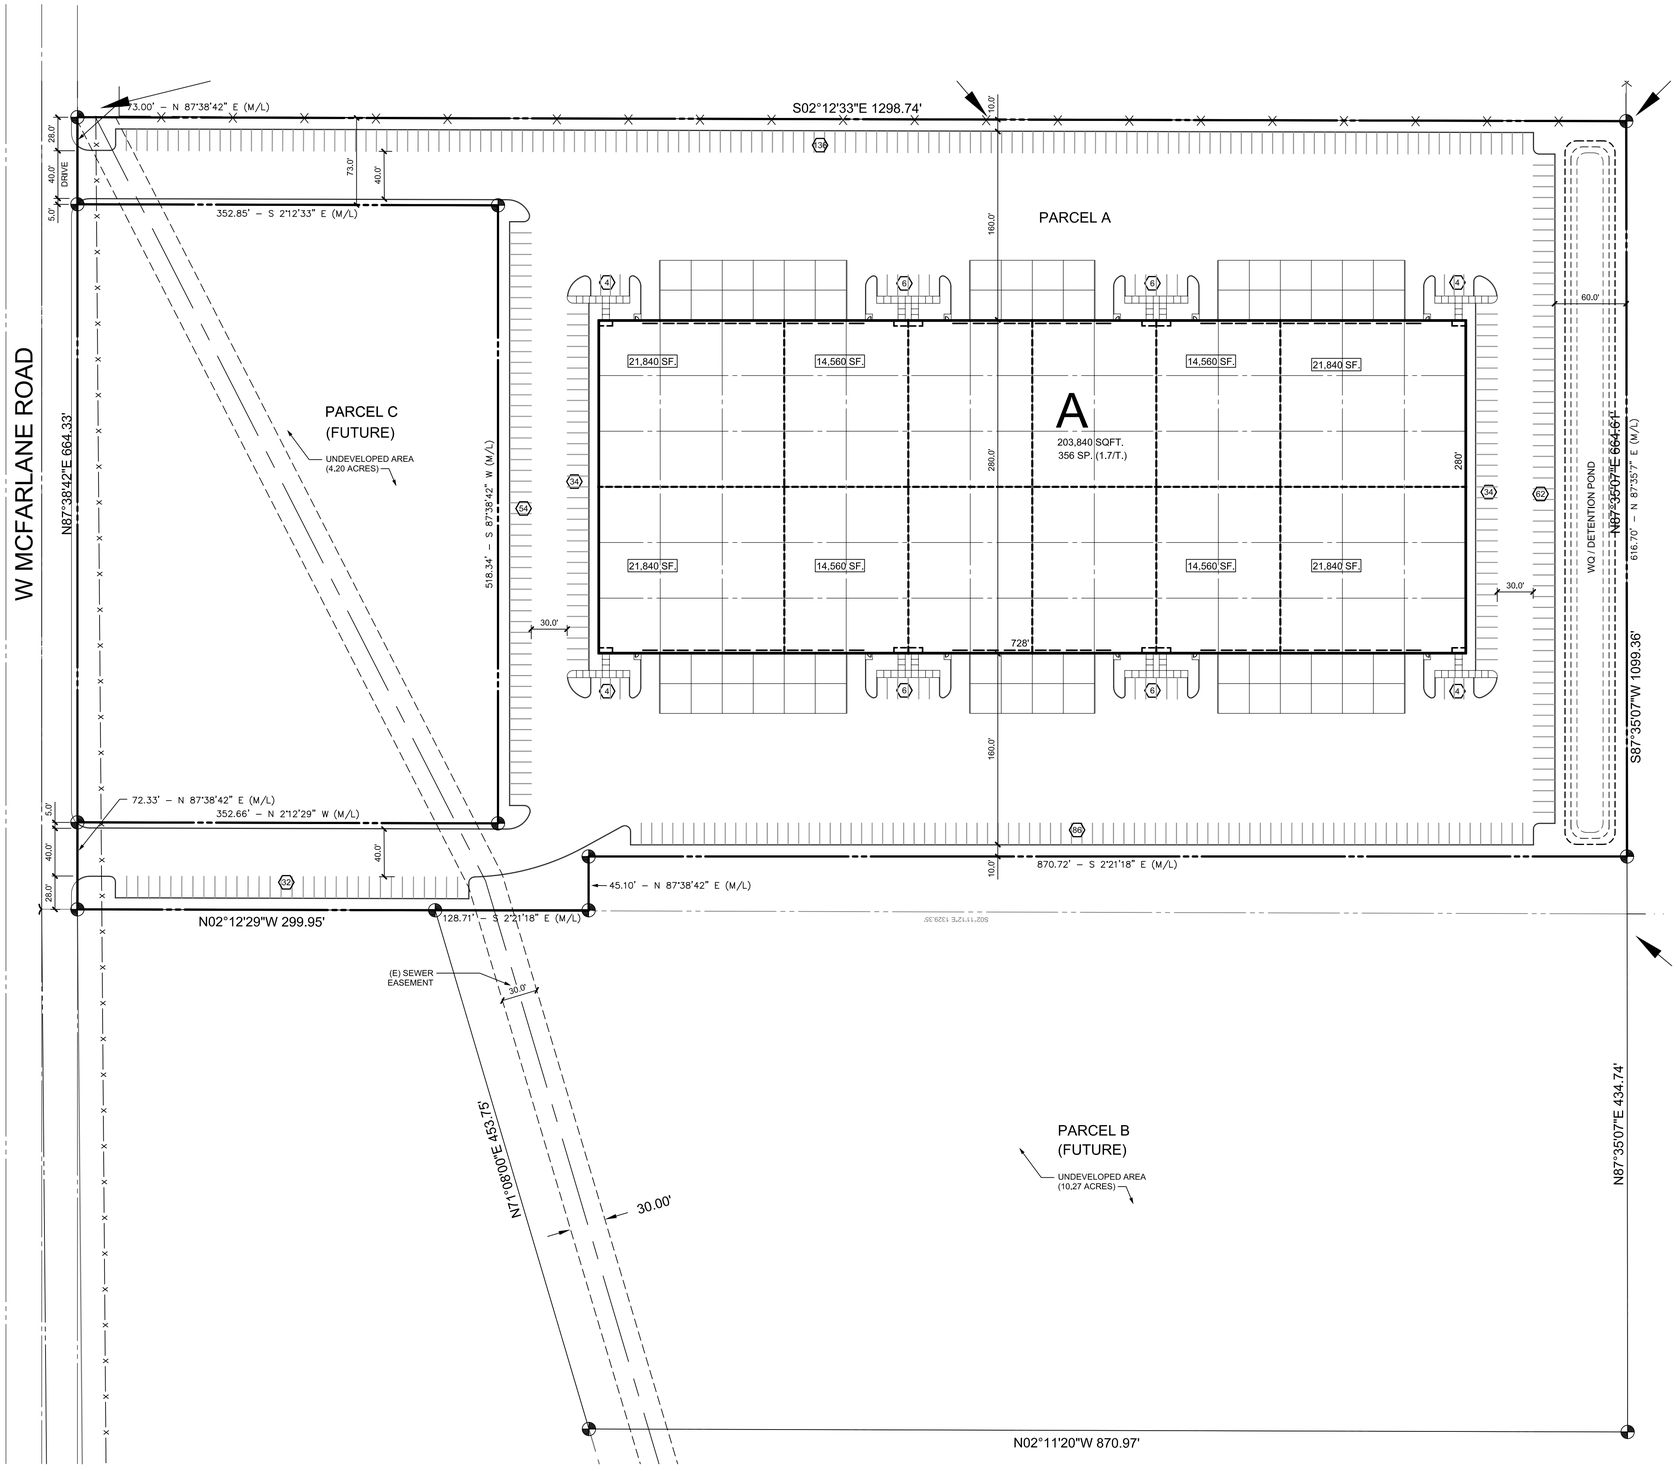

MASTER SITE PLAN

1" = 60.0'

60 0 60 120 180

GENERAL NOTES:

1. PROPERTY LINE BEARINGS AND DISTANCES AS WELL AS SITE AREA CALCULATIONS ARE PROVIDED FOR ZONING AND PERMIT REVIEW ONLY. REAL PROPERTY LEGAL DESCRIPTIONS AND AREA CALCULATIONS ARE TO BE PROVIDED BY A REGISTERED PROFESSIONAL SURVEYOR.

AREA SUMMARY:

PARCEL A SITE AREA:	639,690 SQFT.	14.69	ACRES (+/-)
BUILDING A:	203,840 SQFT.	32%	COVERAGE

VLMK
ENGINEERING + DESIGN
3933 S Kelly Avenue
Portland, Oregon 97239
503.222.4453
VLMK.COM

at industrial

PROJECT NAME
McFARLANE 2

TBD W McFARLANE ROAD
SPOKANE, WASHINGTON

REVISIONS

	DATE	DESCRIPTION

DATE
MAY 2021

SCALE	PROJ. NO.
AS NOTED	20210259
DRAWN: BGL	CHECKED: CMP

MASTER SITE PLAN

G1.0

G:\Acad\2021\20210259\0-Drawings\020 G1.0 MASTER SITE PLAN.dwg5/12/2021 3:22 PM