
NW$\frac{1}{4}$, SEC.21, T.25N., R.43E., W.M.

UNDERGROUND SERVICE ALERT
ONE-CALL NUMBER
811
CALL TWO BUSINESS DAYS BEFORE YOU DIG

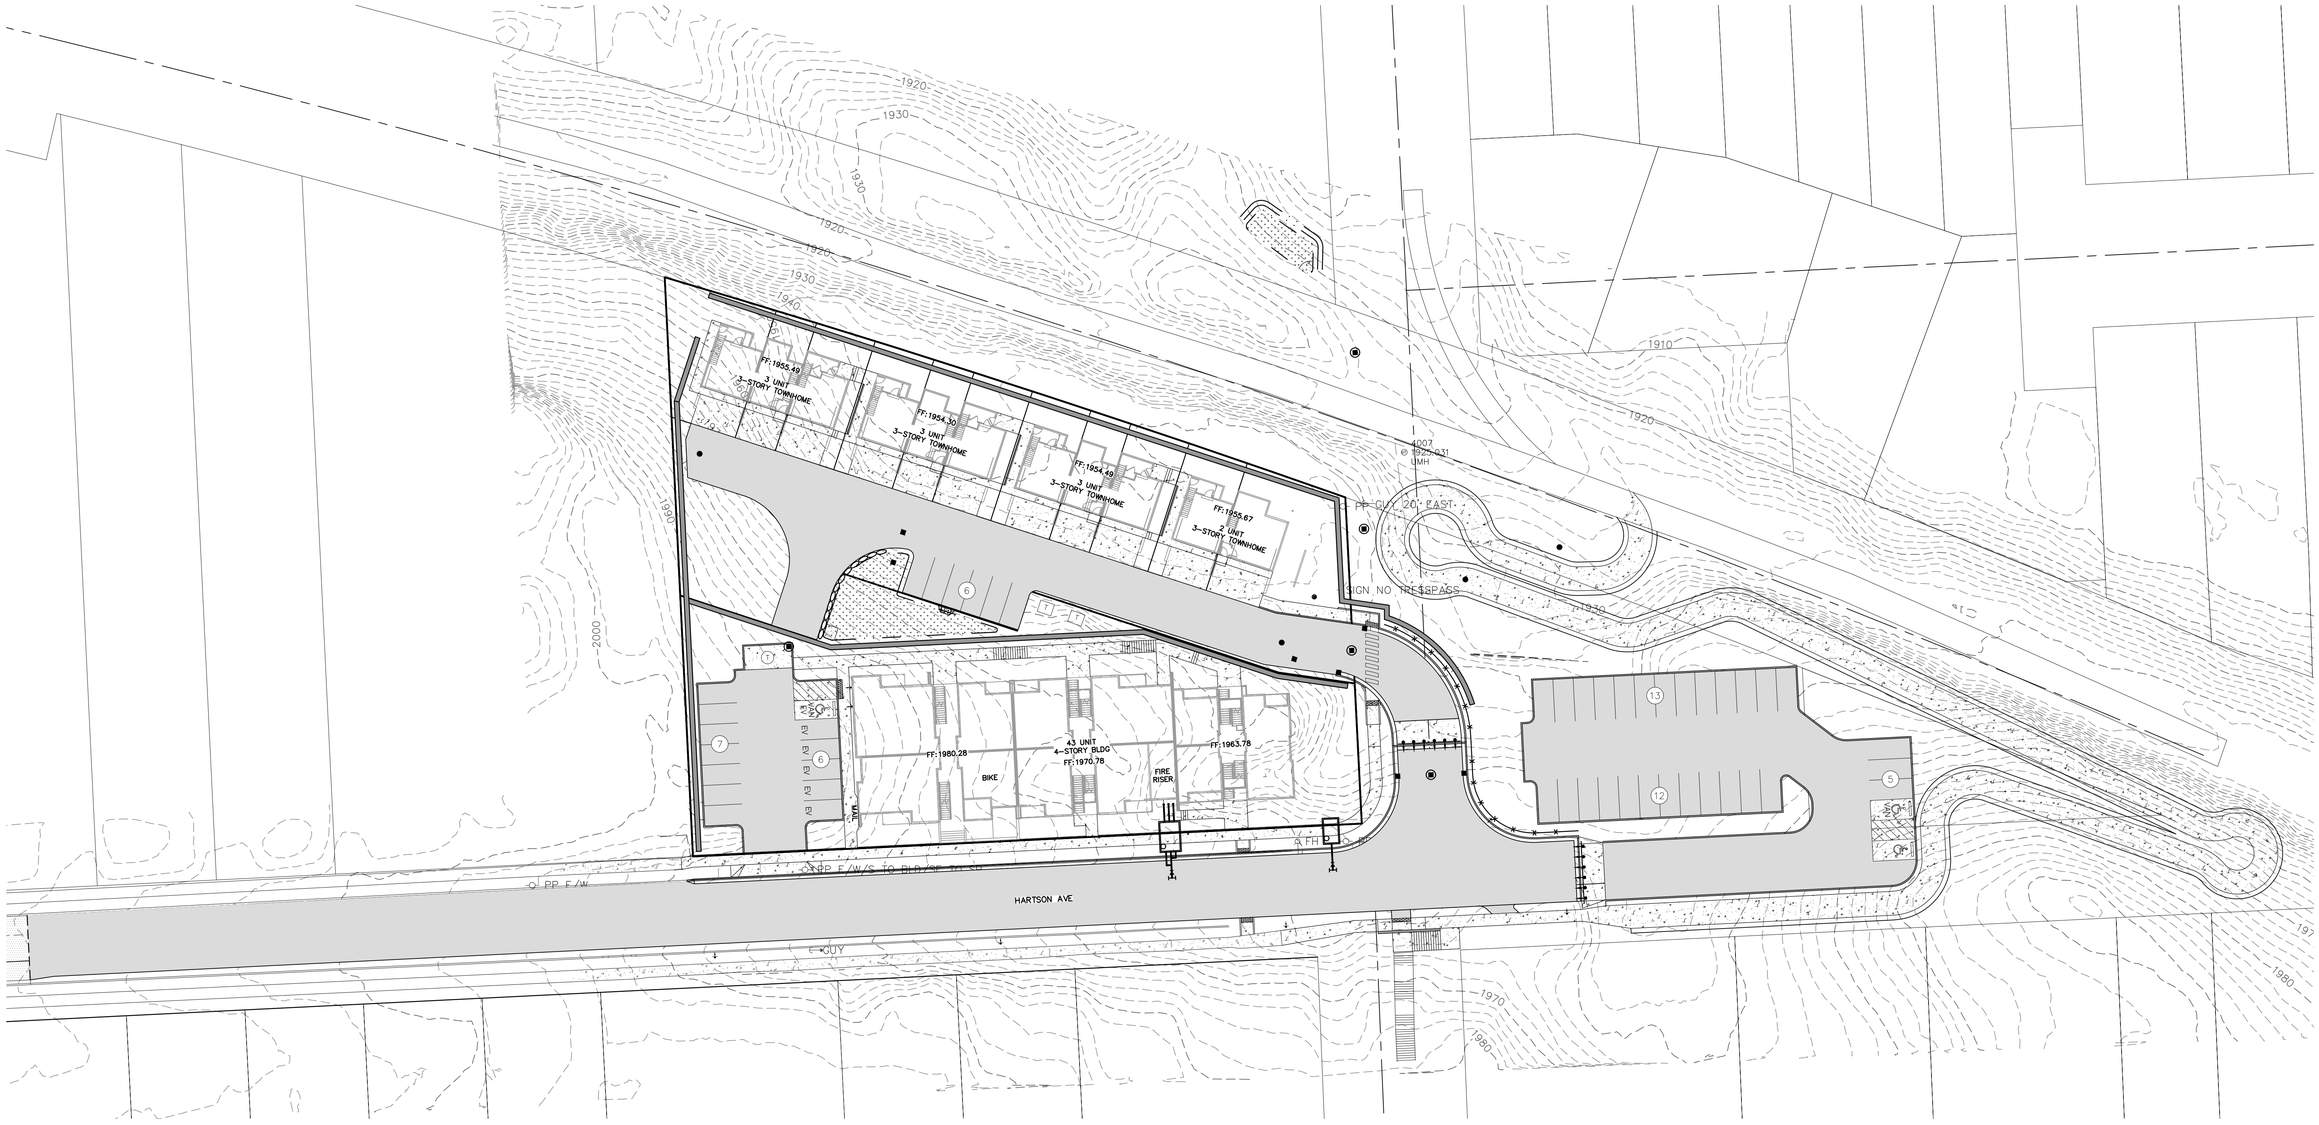

N

W E

S

GRAPHIC SCALE
30 0 15 30 60
(IN FEET)
1 inch = 30 ft.

NAVD - 88
NAVD 88.

NO.	DATE	BY	REVISIONS
1	06/29/26	WCE	AGENCY COMMENTS
A	04/24/26	WCE	ORIGINAL PREPARATION

SCALE:
HORIZONTAL: 1" = 30'
VERTICAL: N/A

PROJ #: 22-3352
DATE: 07/22/26
DRAWN: DJW
REVIEWED: RMA

X CIVIL
STRUCTURAL
SURVEYING
TRAFFIC
PLANNING
LANDSCAPE
OTHER

WCE
WHIPPLE CONSULTING ENGINEERS
21 S PINES ROAD
SPOKANE VALLEY, WA 99206
PH: 509-893-2617 FAX: 509-926-0227

RYAN MICHAEL MADE
STATE OF WASHINGTON
17584
REGISTERED
PROFESSIONAL ENGINEER
PRELIMINARY
07/22/26

THRESHOLD APARTMENTS
BASE/OVER DRAWING
1727 E HARTSON AVE
SPOKANE, WA 99202

SHEET
1 OF 1

JOB NUMBER
22-3352

P:\WCE_WORK\2022 WCE PROJECTS\2022-3352 MCCLOSKEY-COCHRAN- HARTSON AND PITTSBURG\DWG\3352-BASE.DWG PLOT DATE:07/29/26

P:\WCE_WORK\2022 WCE PROJECTS\2022-3352 McCloskey-Cochran- Hartson and Pittsburg\DWG\3352-BASE.dwg, 7/29/2026 2:30:41 PM, randrade