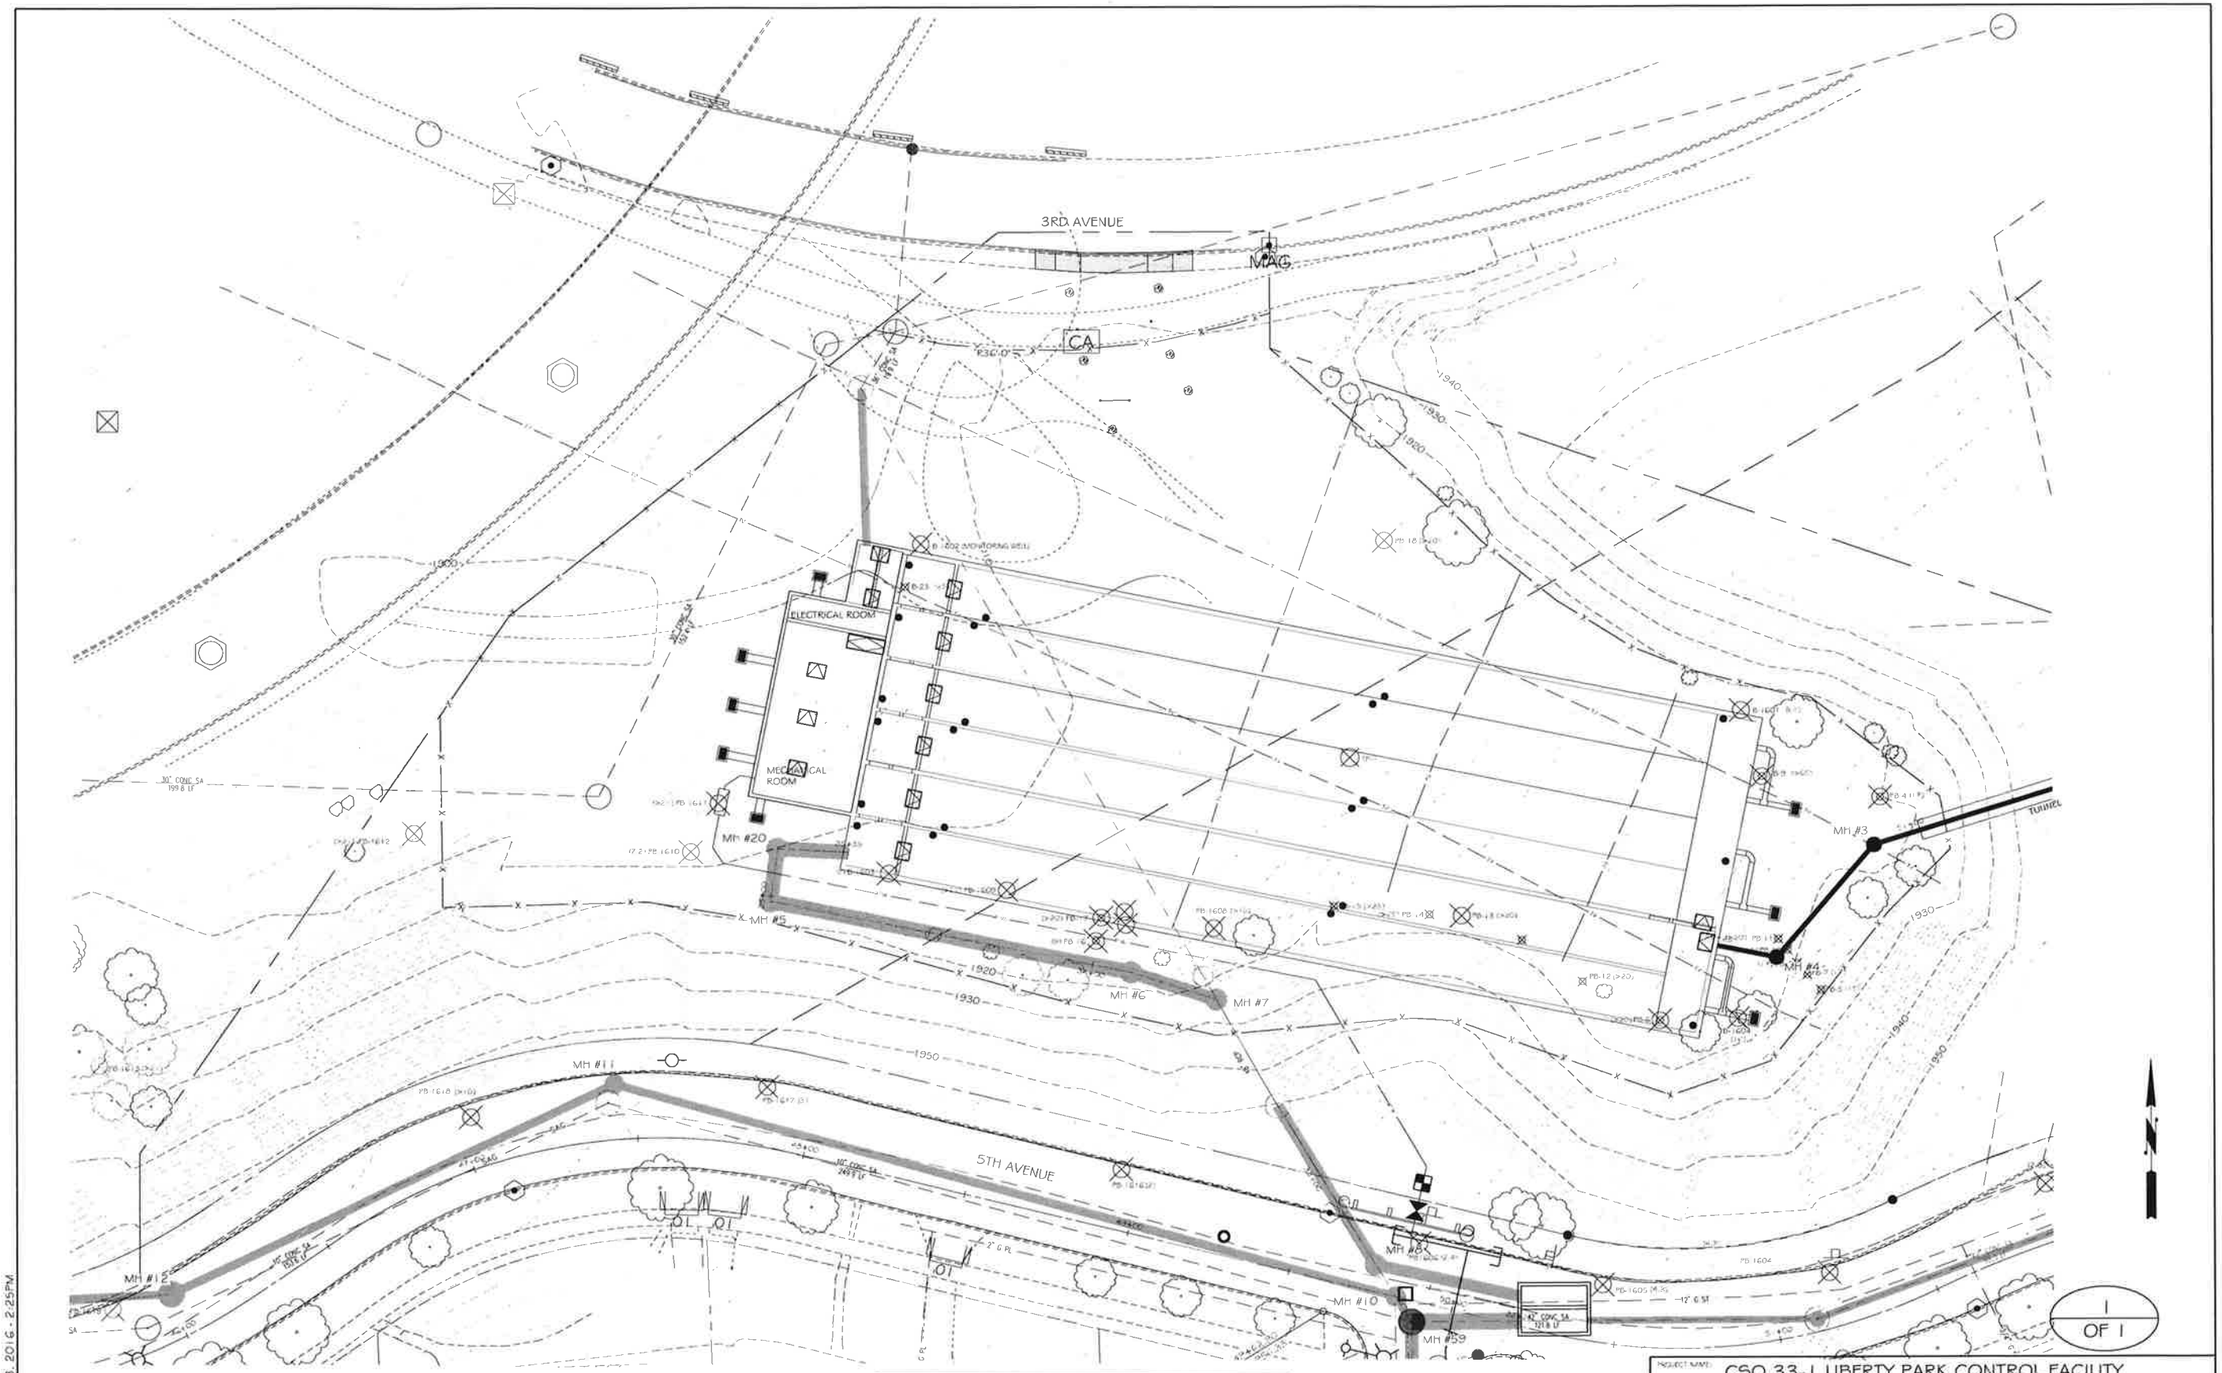

REVISIONS	AS BUILT	GRADE ORDINANCE LIST	NAVD88 DATUM	SCALE	CITY OF SPOKANE, WASHINGTON DEPARTMENT OF ENGINEERING SERVICES	CSO 33-1 LIBERTY PARK CONTROL FACILITY
			1ST & CEDAR 1W COR OH NPL, 12.0' NHC, 10.0' WWC, 1.0' W OF EDGE OF WALK (OLD NO:36)	CURRENT C.O.S. DESIGN STANDARDS ADOPTED FEB. 2007		SEISEMIC MAP WITH SITE PLAN ARTHUR ST. TO PERRY ST.
						ARTHUR ST. TO PERRY ST./3RD AVE. TO 5TH AVE.

DETAIL	
2013213	5TH V(03)1 20-25-43

CALL BEFORE YOU DIG 1-800-424-5555

PLOT DATE: Jun 03, 2016 - 2:25PM