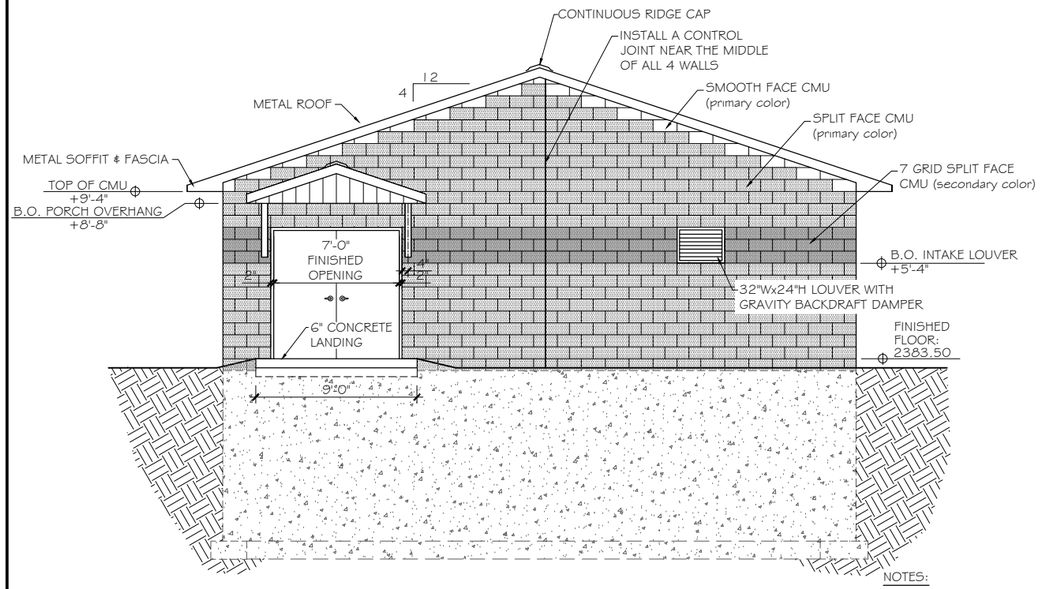

WEST ELEVATION

SCALE: 1/4" = 1'-0"

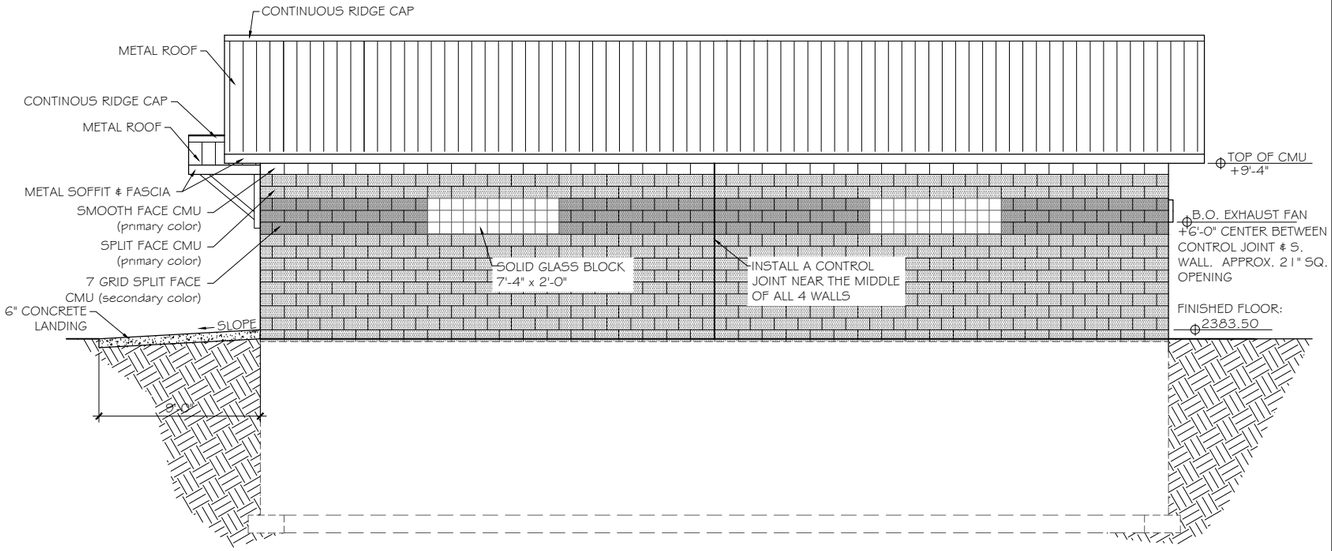

SOUTH ELEVATION

SCALE: 1/4" = 1'-0"

NOTES:

- CMU PRIMARY COLOR (INTEGRAL)- WHITE BLOCK'S "DESERT TAN" OR APPROVED EQUIVALENT-SPLIT FACE
- CMU 2ND COLOR (INTEGRAL)- WHITE BLOCK'S "MIDNIGHT SHADOW" OR APPROVED EQUIVALENT- 7 GRID SPLIT FACE.
- ALL CMU BLOCKS TO BE PRIMARY COLOR EXCEPT THE THREE COURSE BAND IDENTIFIED ON NORTH & WEST ELEVATIONS THIS SHEET,
- ROOF COLOR - METAL SALES'S "WEATHERED COPPER" OR APPROVED EQUIVALENT.
- FASCIA, SOFFIT, & DOOR COLOR TO MATCH ROOF COLOR.
- NORTH ELEVATION FOR BOOSTER STATION IS IDENTICAL TO THE SOUTH ELEVATION EXCEPT WITHOUT GLASS BLOCK.
- EAST ELEVATION IS IDENTICAL EXCEPT NO DOOR & THERE IS A FAN.

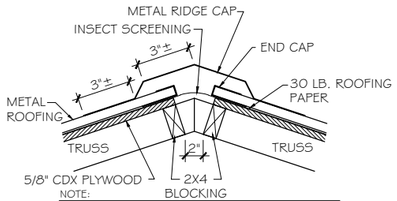

NOTE:

- RIDGE VENT SYSTEM SHALL BE AS SUPPLIED BY METAL SIDING MANUFACTURER AND MAY DIFFER FROM THAT SHOWN HERE

1 / A1 SECTION: RIDGE VENT

NTS

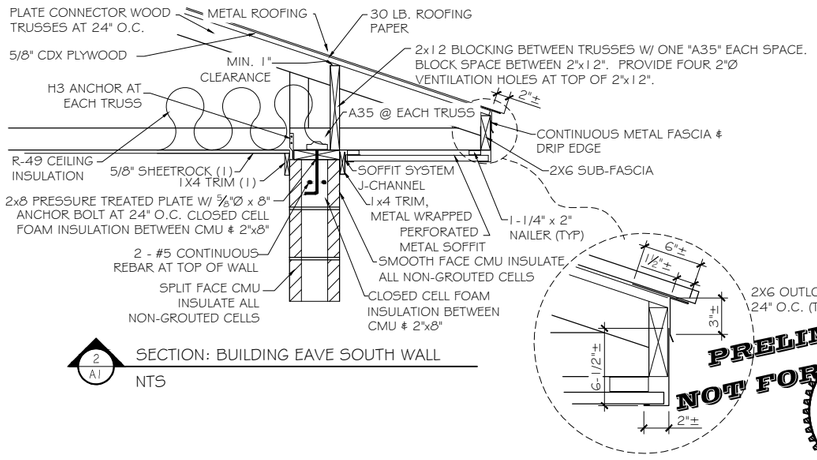

2 / A1 SECTION: BUILDING EAVE SOUTH WALL

NTS

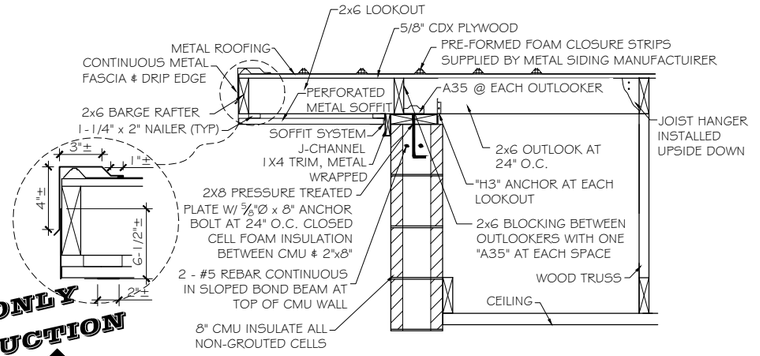

3 / A1 SECTION: BUILDING RAKE SOUTH OF BUILDING CENTER LINE

NTS

PRELIMINARY ONLY
NOT FOR CONSTRUCTION

DANIEL A. BULLER — STATE OF WASHINGTON — # 34874 — REGISTERED PROFESSIONAL ENGINEER

A1
5 of 10

DATE	BY	PROJ.	DESCRIPTION
REVISIONS			

DATE	BY	PROJ.	E.F.N. - U.S.N.	FROM	TO
AS BUILT					

FROM	TO	ORD. NO.	DATE	FILE NO.
GRADE ORDINANCE LIST				

COUNCIL ACCEPT DATE

NAVD88 = (OLD CBM ELEV.) - (13.13) — AS OF JANUARY, 2000 USE NORTH AMERICAN VERTICAL DATUM OF 1988 (NAVD88)

BENCH MARK LOCATION: 37TH & CRESTLINE SW COR. 1.5' SSC, 13.5' WWC

NAVD88 ELEV. 2370.02

CBM NO. 375 21E

NAVD88 DATUM

BAR IS ONE INCH ON ORIGINAL DRAWING. IF NOT ONE INCH ON THIS SHEET, ADJUST SCALES ACCORDINGLY

HORIZONTAL PLAN/PROFILE 1/4" = 1'-0"

VERTICAL PROFILE ONLY

SCALE

CURRENT C.O.S. DESIGN STANDARDS ADOPTED FEB, 2007

	BY	DATES
DRAWN:	RDC	12/2013
REVISED:		
CHECKED:	DAB	12/2013
APPROVED:	DAB	12/2013

SPOKANE

CITY OF SPOKANE, WASHINGTON
DEPARTMENT OF ENGINEERING SERVICES
808 WEST SPOKANE FALLS BLVD.
SPOKANE, WASHINGTON 99201-3343
(509) 625-6300

PROJECT NAME: GARDEN PARK BOOSTER STATION

SEGMENT LIMITS:

BUILDING ELEVATIONS
PLANS, SECTIONS, & DETAILS

PROJECT LIMITS:

TYPE OF IMPROVEMENT: WATER

CITY PROJECT NUMBER	CITY PLAN NUMBER
2010069	37th S(03)1 33-25-43

EFN: 2010069-A1

CALL BEFORE YOU DIG 1-800-424-5555