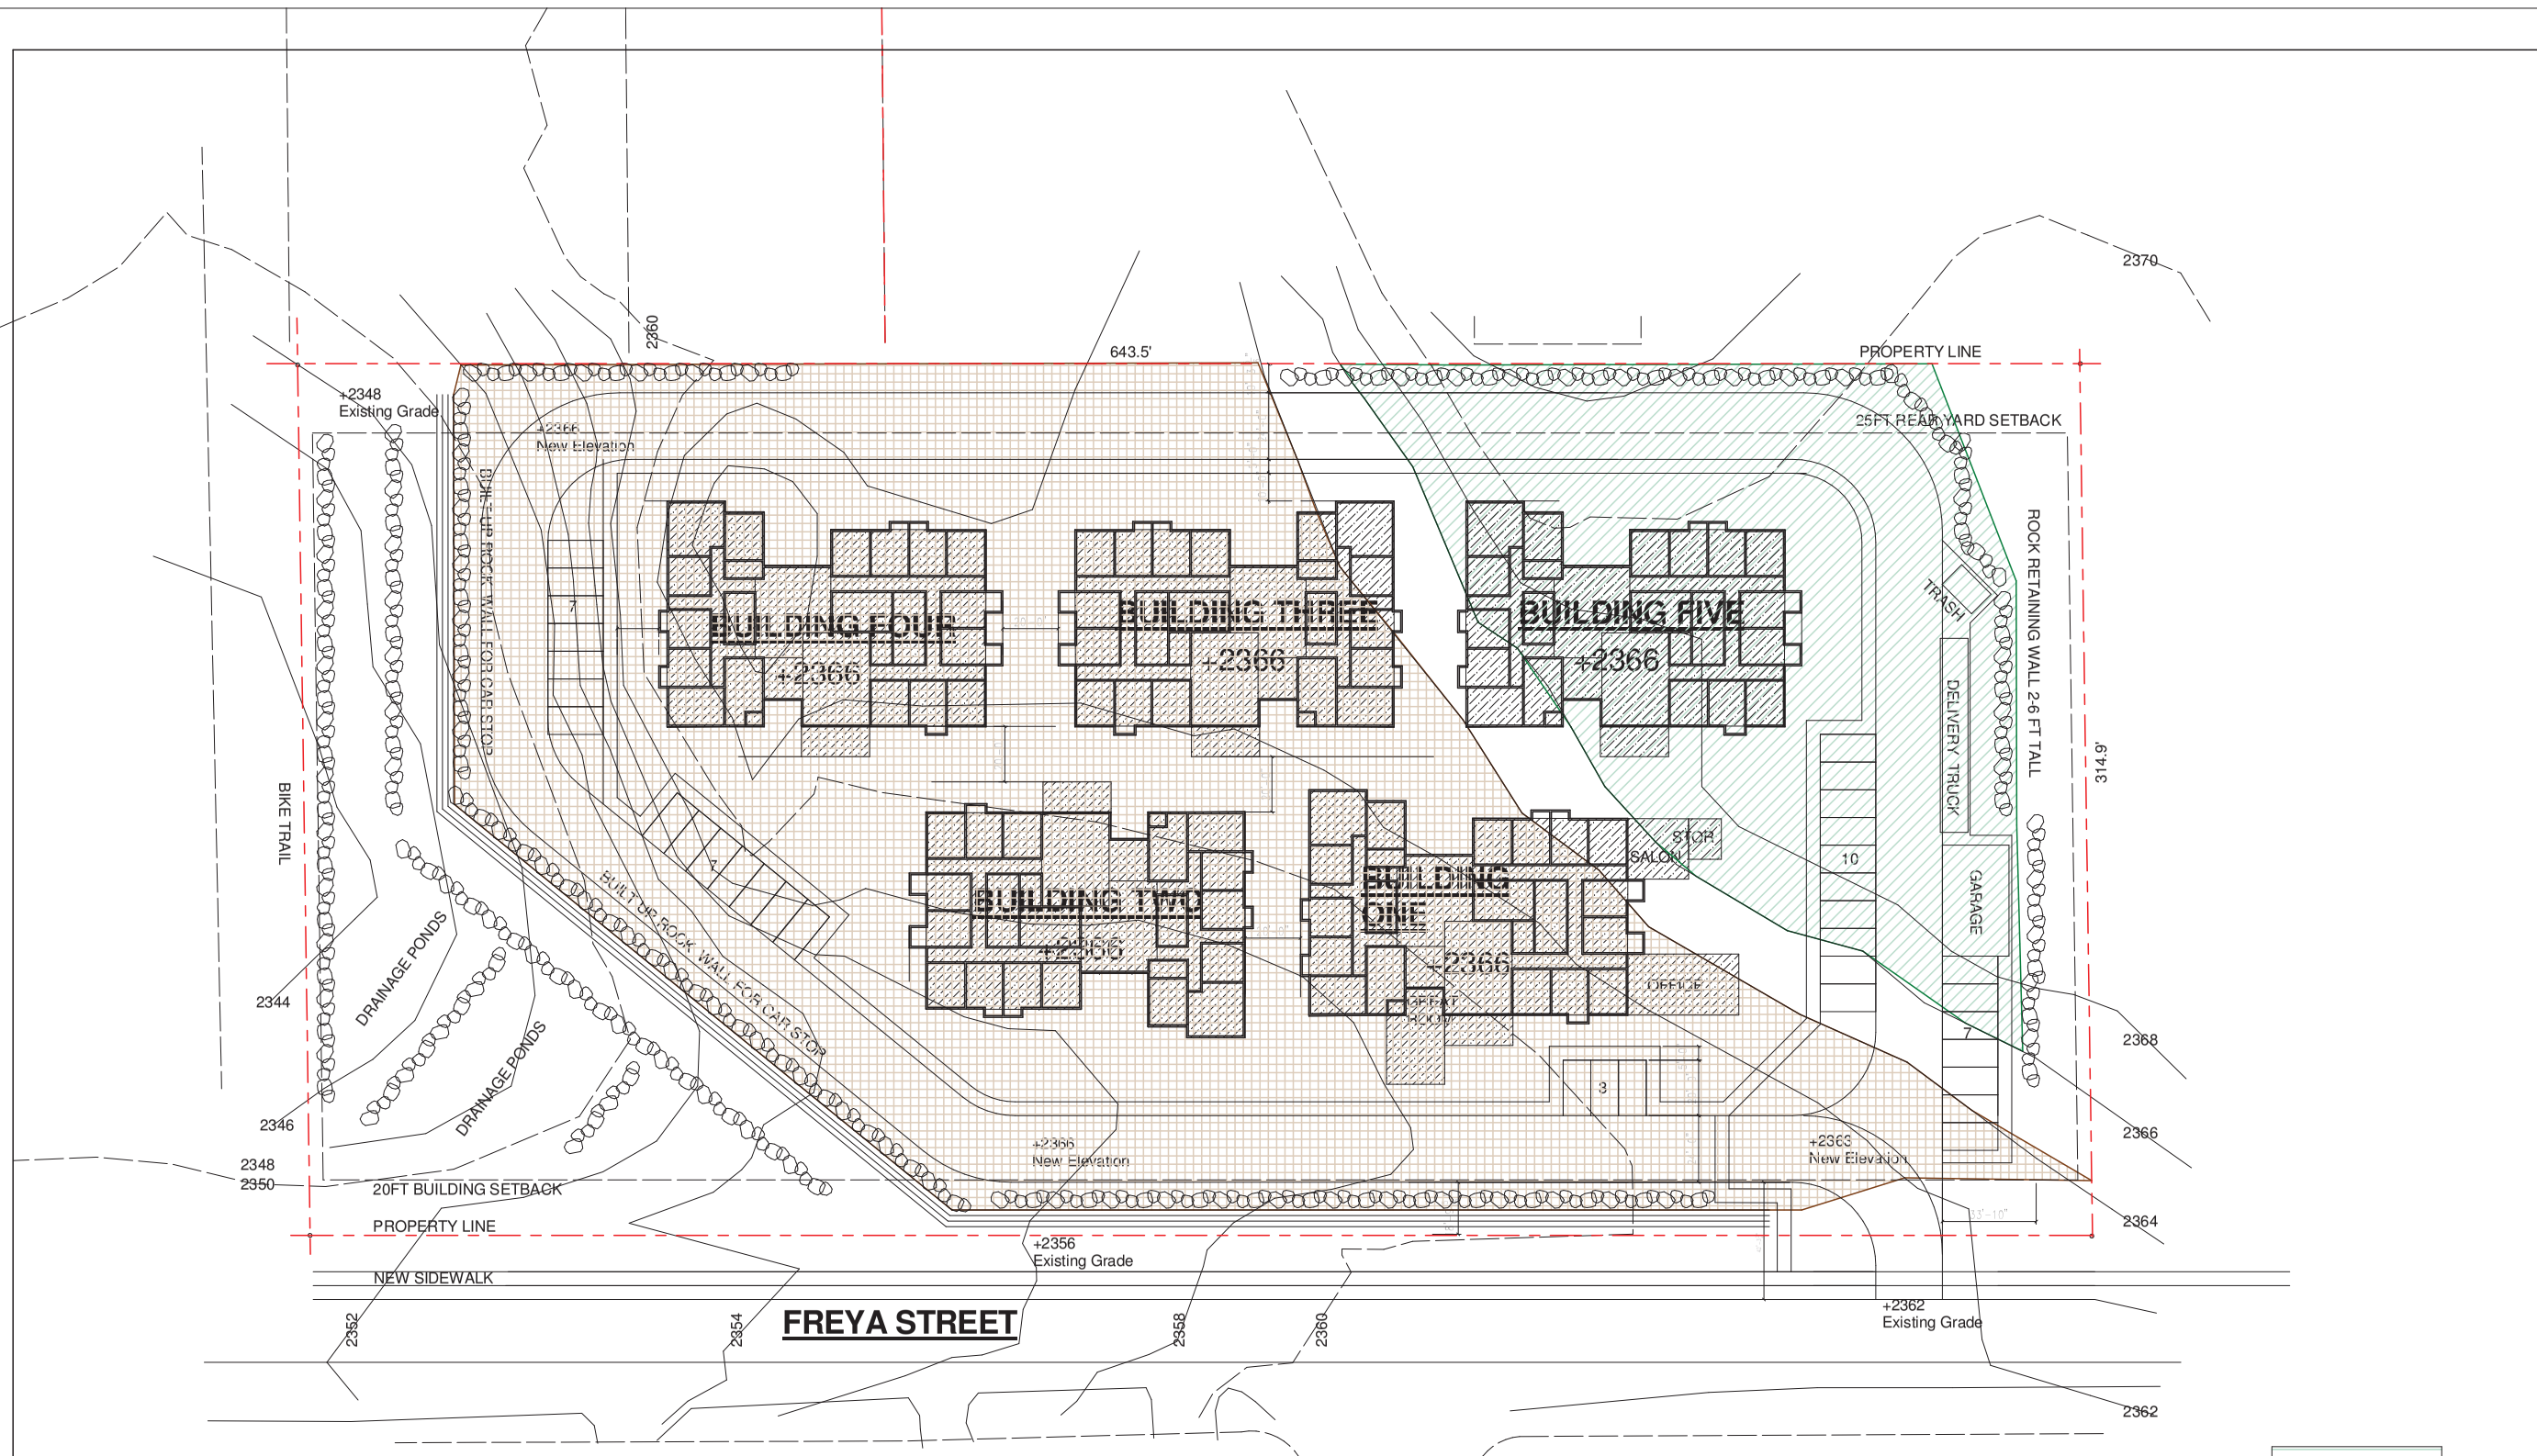


# SCHEME D

## WITH 5TH HOUSE

APRIL12, 2016

34 PARKING STALLS

CUT

FILL

1 SCHEME D With 5th House
1" = 30'-0"

SEASONS ON THE SOUTH HILL

Owner
4515 S. FREYA STREET
SPOKANE WA

COPYRIGHT - 2015

Consultant
Address
Address
Phone
Fax
e-mail

Consultant
Address
Address
Phone
Fax
e-mail

Consultant
Address
Address
Phone
Fax
e-mail

Date 4/15/16

Revisions

| No. | Description | Date |
|---|---|---|
| | | |
| | | |
| | | |

Drawn by Author

Checked by Checker

SITE PLAN

Project number 160329

SHEET NUMBER

**A100b**

4/18/2016 9:19:45 AM