SE. 1/4 & SW. 1/4 SECTION 11 & 12, T. 25 N., R. 42 E., W.M.

UNDERGROUND SERVICE ALERT
ONE-CALL NUMBER
811
CALL TWO BUSINESS DAYS BEFORE YOU DIG

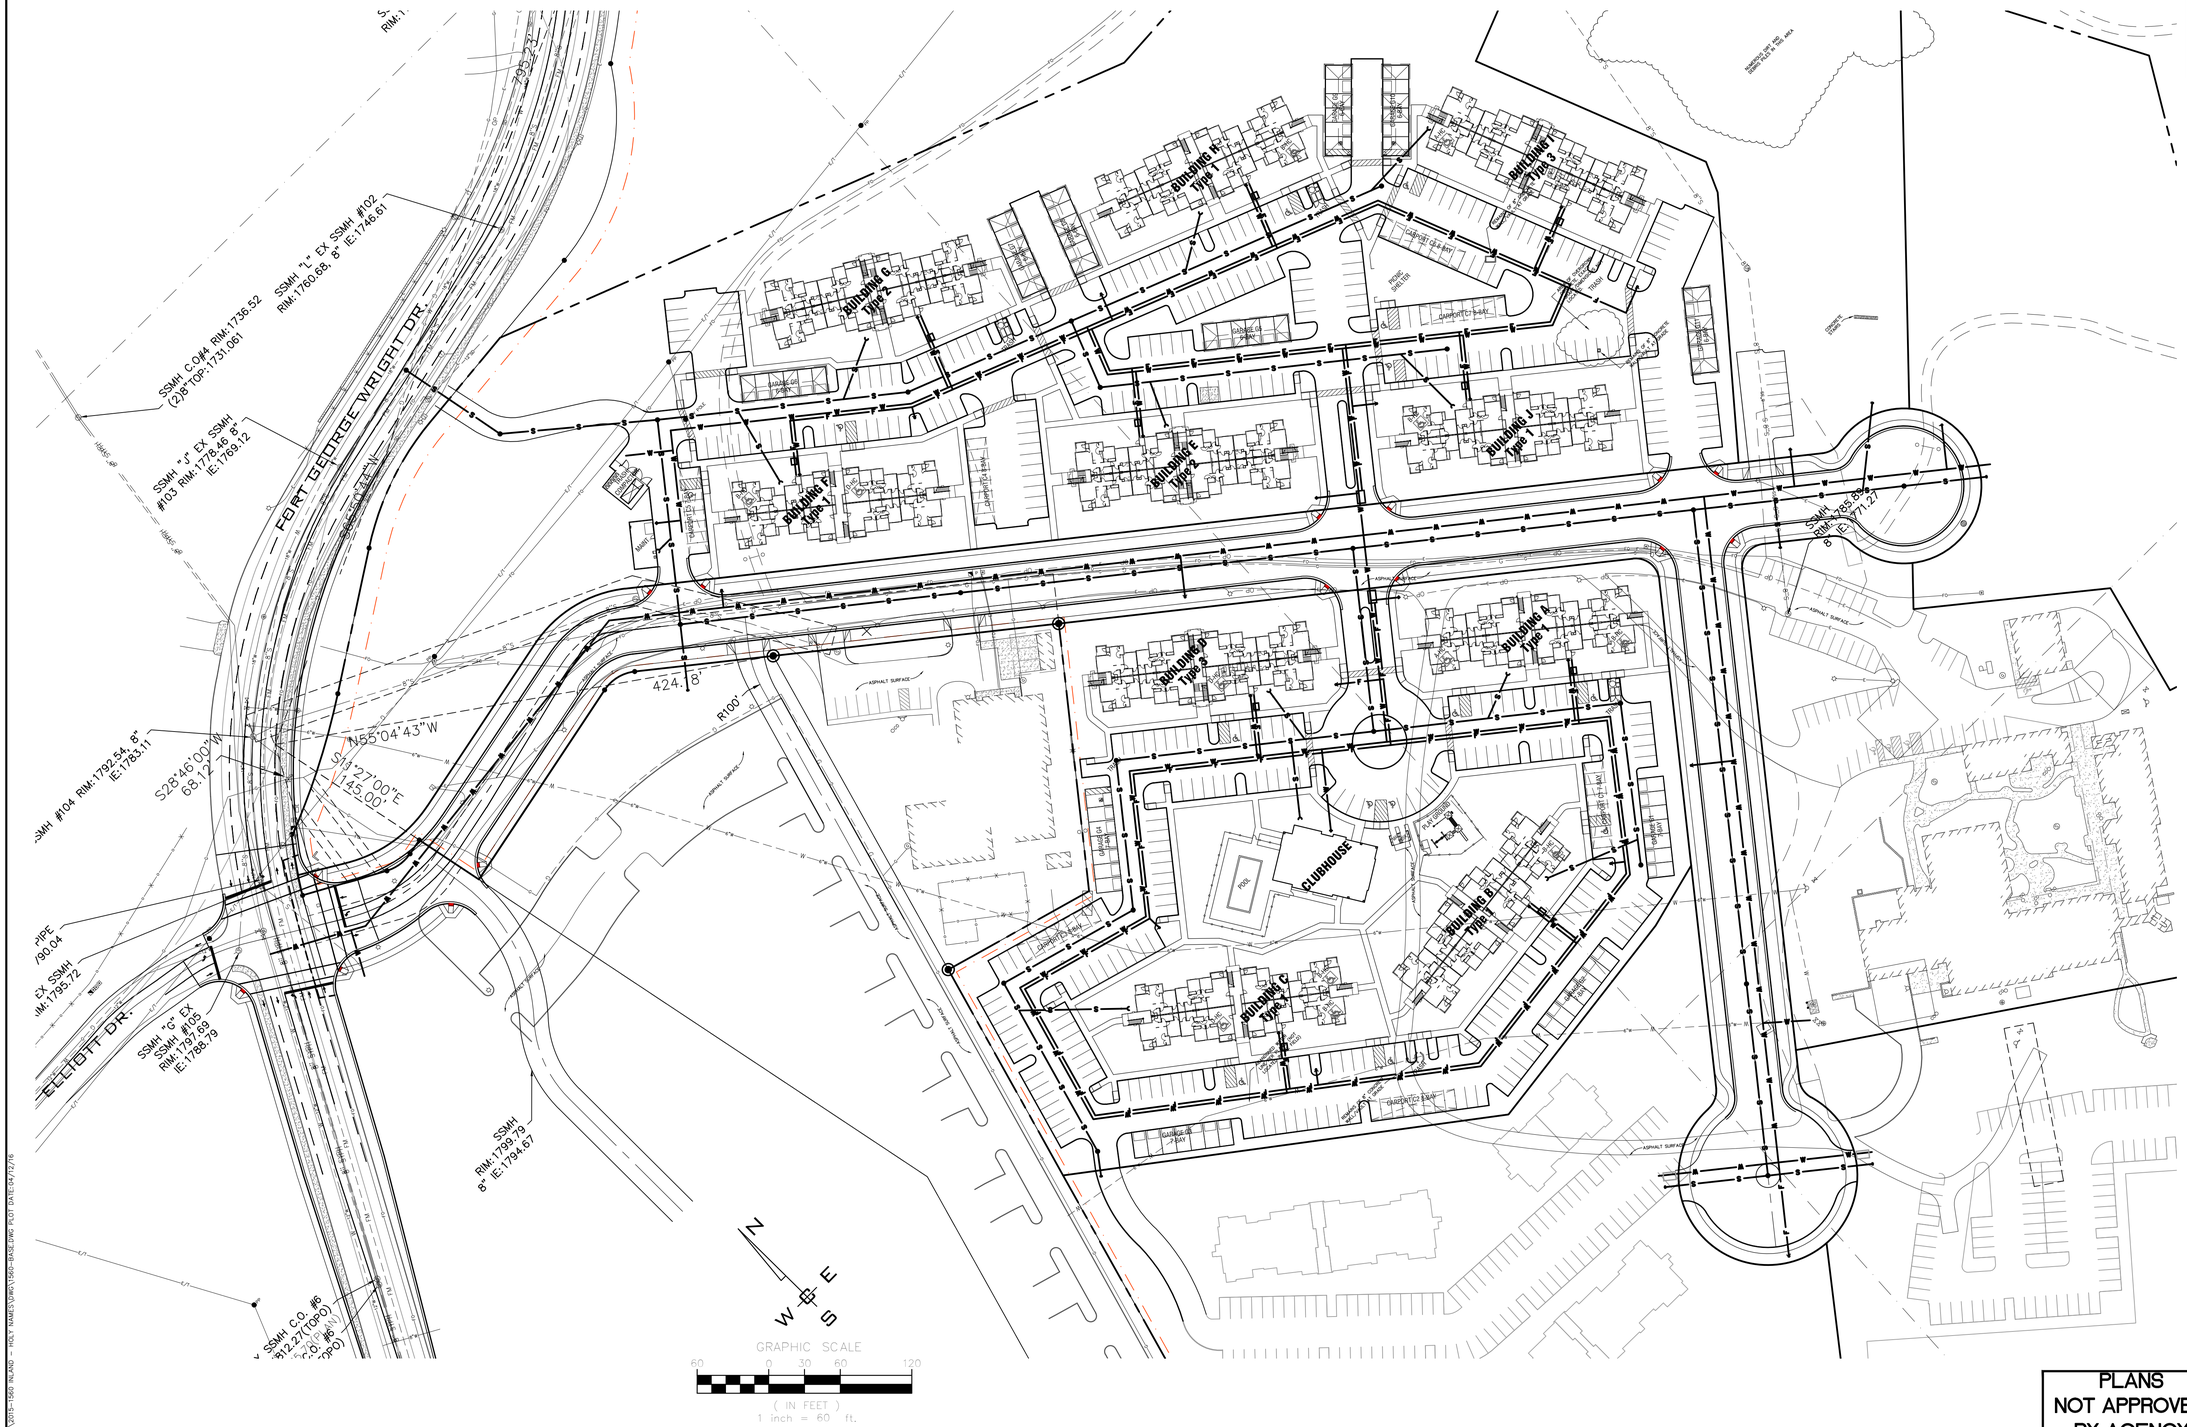

PLANS NOT APPROVED BY AGENCY

TODD R. WHIPPLE
STATE OF WASHINGTON
25462
REGISTERED PROFESSIONAL ENGINEER

NAVD - 88
XXXX

NO.	DATE	BY	REVISIONS
1	04/12/16	WCE	ORIGINAL PREPARATION

SCALE:
HORIZONTAL: 1" = 60'
VERTICAL: N/A

PROJ #: 15-1560
DATE: 04/12/16
DRAWN: RMA
REVIEWED: TRW

X CIVIL
STRUCTURAL
SURVEYING
TRAFFIC
PLANNING
LANDSCAPE
OTHER

WCE
WHIPPLE CONSULTING ENGINEERS
2528 NORTH SULLIVAN ROAD
SPOKANE VALLEY, WA 99216
PH: 509-893-2617 FAX: 509-926-0227

HOLY NAMES
BASE DRAWING
2911 W. FORT WRIGHT DRIVE
SPOKANE, WASHINGTON

SHEET 1 OF 1

JOB NUMBER 15-1560