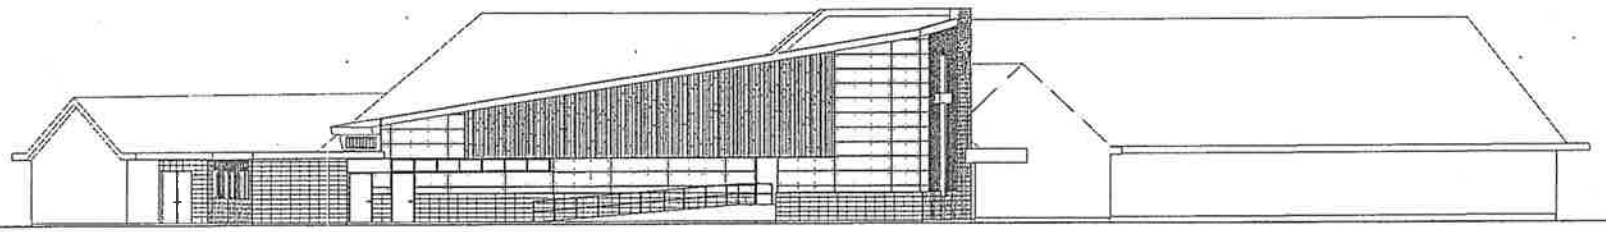

1 | BUILDING ELEVATION
1/8" = 1'-0"

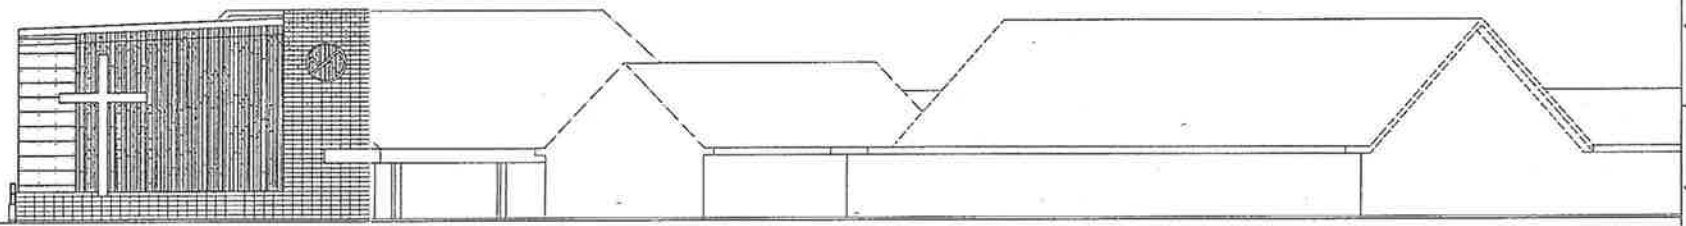

2 | BUILDING ELEVATION
1/8" = 1'-0"

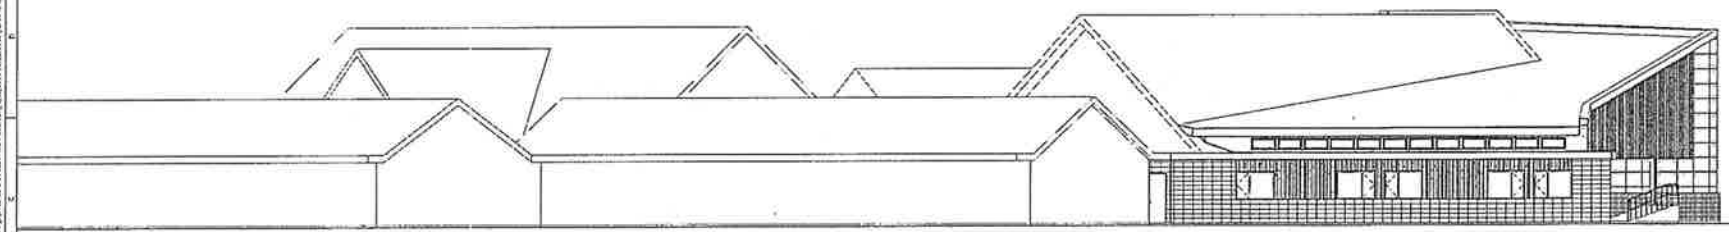

3 | BUILDING ELEVATION
1/8" = 1'-0"

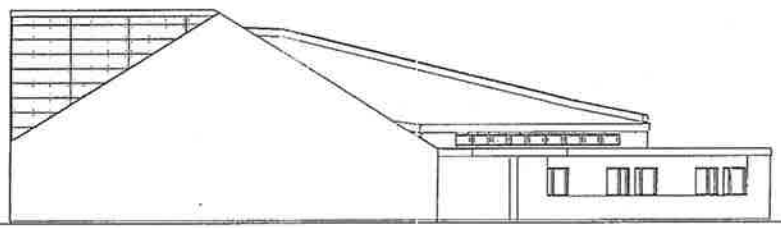

4 | BUILDING ELEVATION
1/8" = 1'-0"

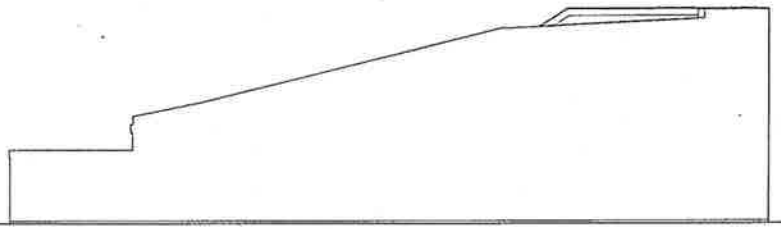

5 | BUILDING ELEVATION
1/8" = 1'-0"

Christopher Morlan A.I.A.
ARCHITECT
1325 West First Ave
Suite 226
Spokane, WA 99201
509.747.3449

REGISTERED ARCHITECT
CHRISTOPHER MORLAN
STATE OF WASHINGTON

ADDITION AND REMODEL
SUMMIT CHURCH

1801 E 29TH AVE
SPOKANE, WA 99203

PRE-DEVELOPMENT DOCUMENTS
PROJECT NO. 1435
DRAWN BR
DATE 05/09/14
CHECKED CDM

BUILDING ELEVATIONS
A21