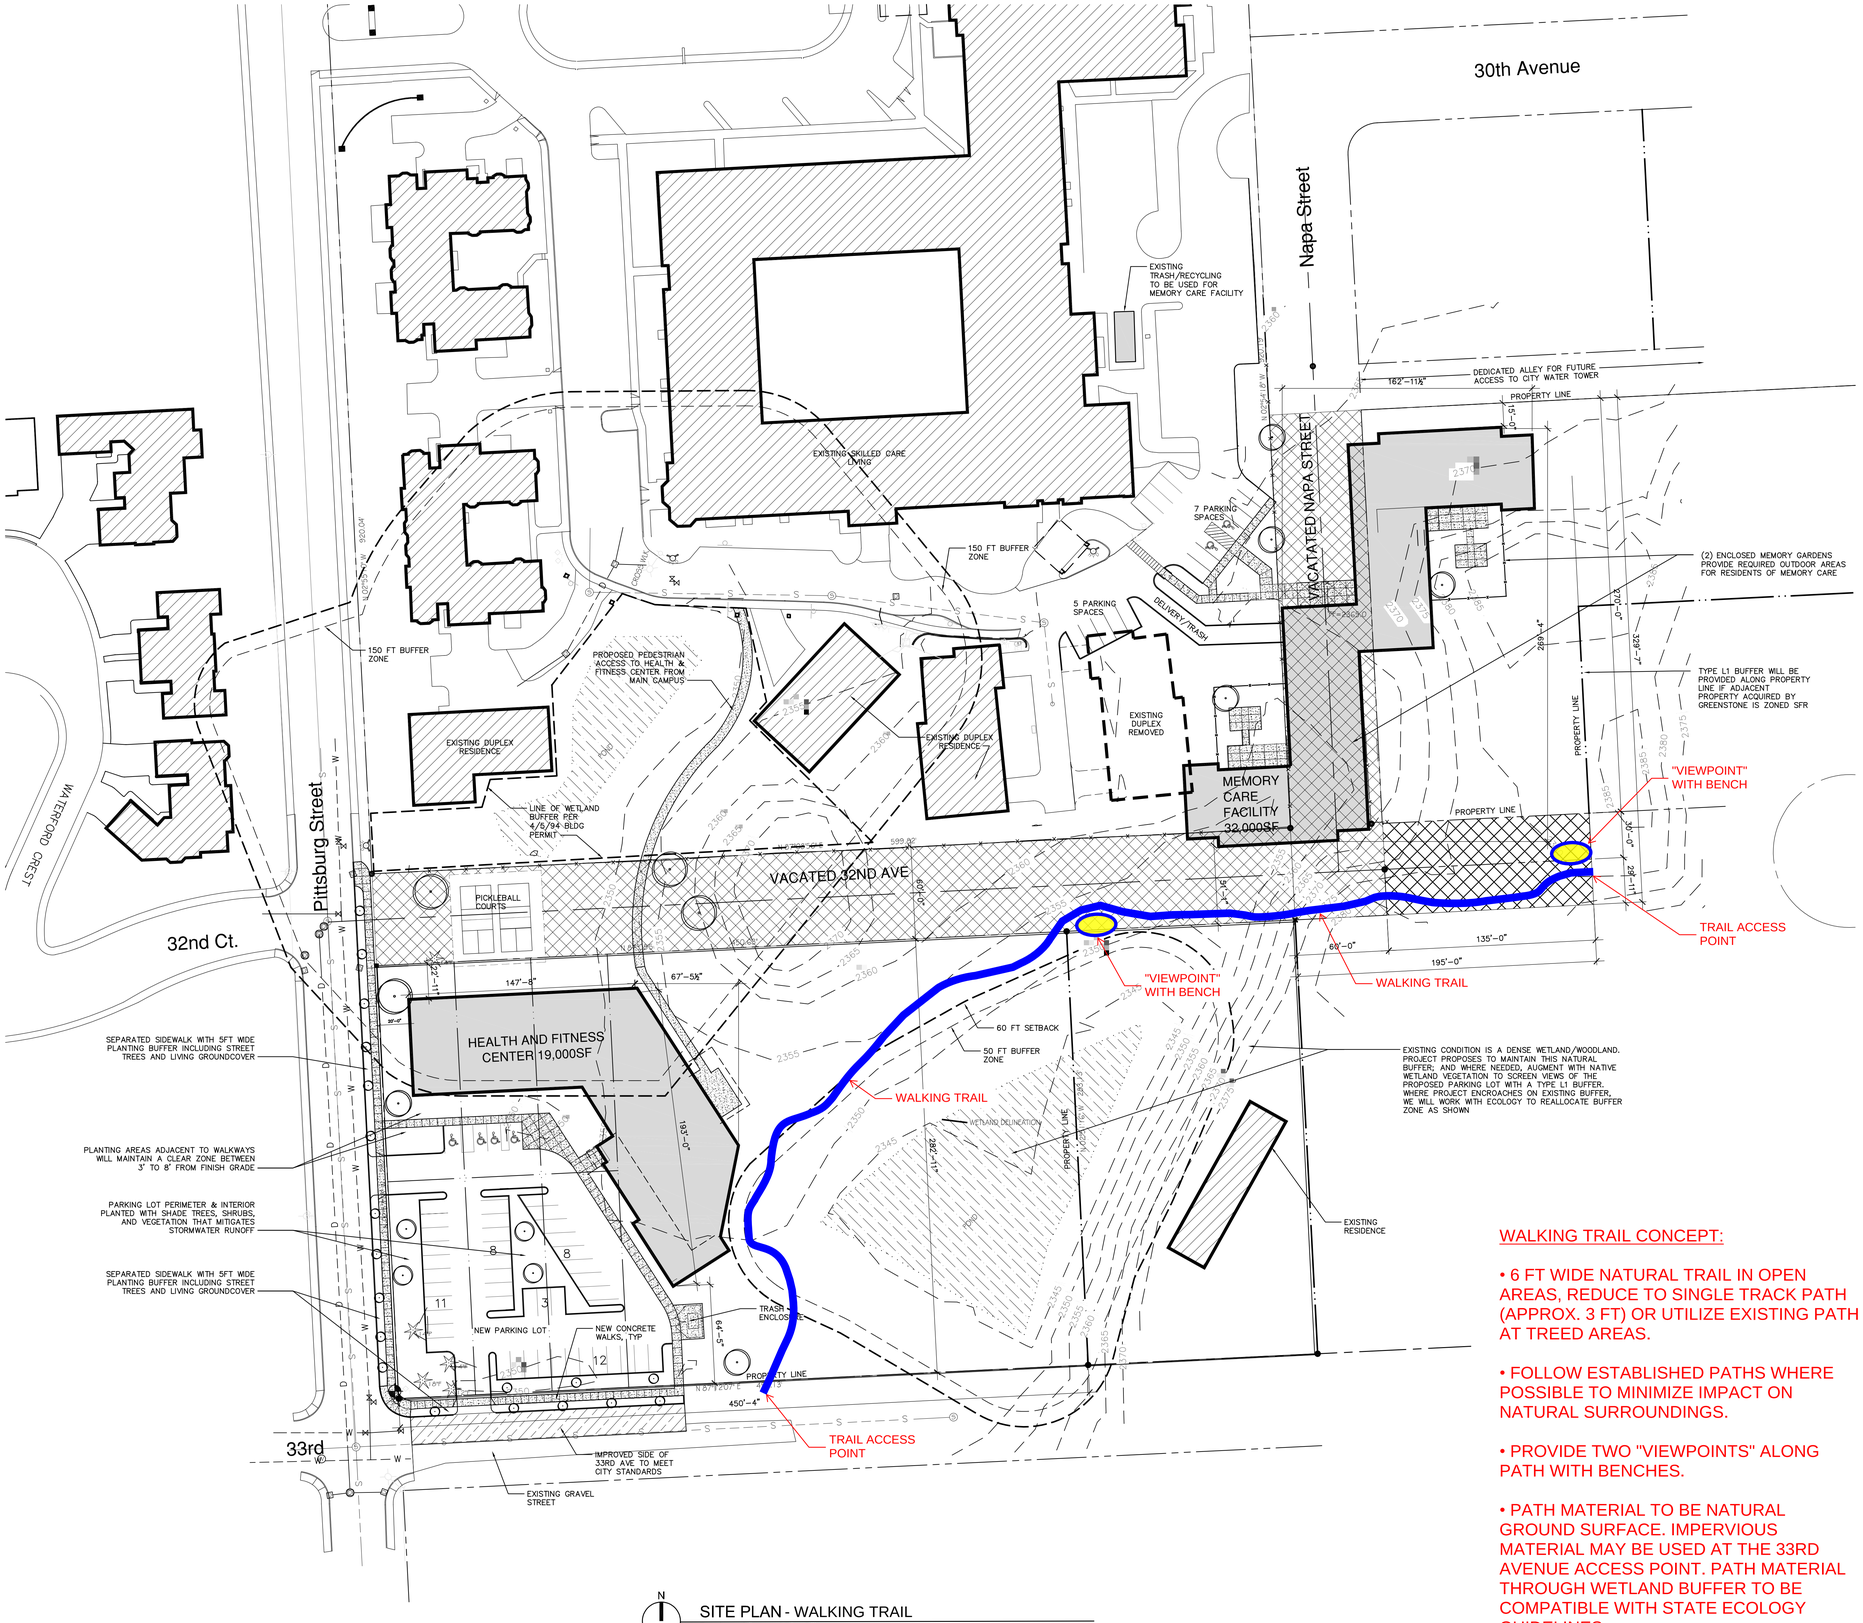

SITE PLAN - WALKING TRAIL
Scale: 1" = 40'-0"

WALKING TRAIL CONCEPT:

- 6 FT WIDE NATURAL TRAIL IN OPEN AREAS, REDUCE TO SINGLE TRACK PATH (APPROX. 3 FT) OR UTILIZE EXISTING PATH AT TREED AREAS.
- FOLLOW ESTABLISHED PATHS WHERE POSSIBLE TO MINIMIZE IMPACT ON NATURAL SURROUNDINGS.
- PROVIDE TWO "VIEWPOINTS" ALONG PATH WITH BENCHES.
- PATH MATERIAL TO BE NATURAL GROUND SURFACE. IMPERVIOUS MATERIAL MAY BE USED AT THE 33RD AVENUE ACCESS POINT. PATH MATERIAL THROUGH WETLAND BUFFER TO BE COMPATIBLE WITH STATE ECOLOGY GUIDELINES.

REVISIONS

SCHEMATIC DESIGN

TOUCHMARK ON SOUTH HILL
NEW HEALTH & FITNESS CENTER AND MEMORY CARE
2929 S WATERFORD DR, SPOKANE, WA 99203

NAC ARCHITECTURE
nacarchitecture.com
1203 WEST RIVERSIDE AVENUE
SPOKANE WA 99201
P:509.838.8240

NAC NO.	111-17098
DRAWN	JMK
CHECKED	DH
DATE	06-22-2018

SITE PLAN

A3.01

© 2019 NAC, INC.

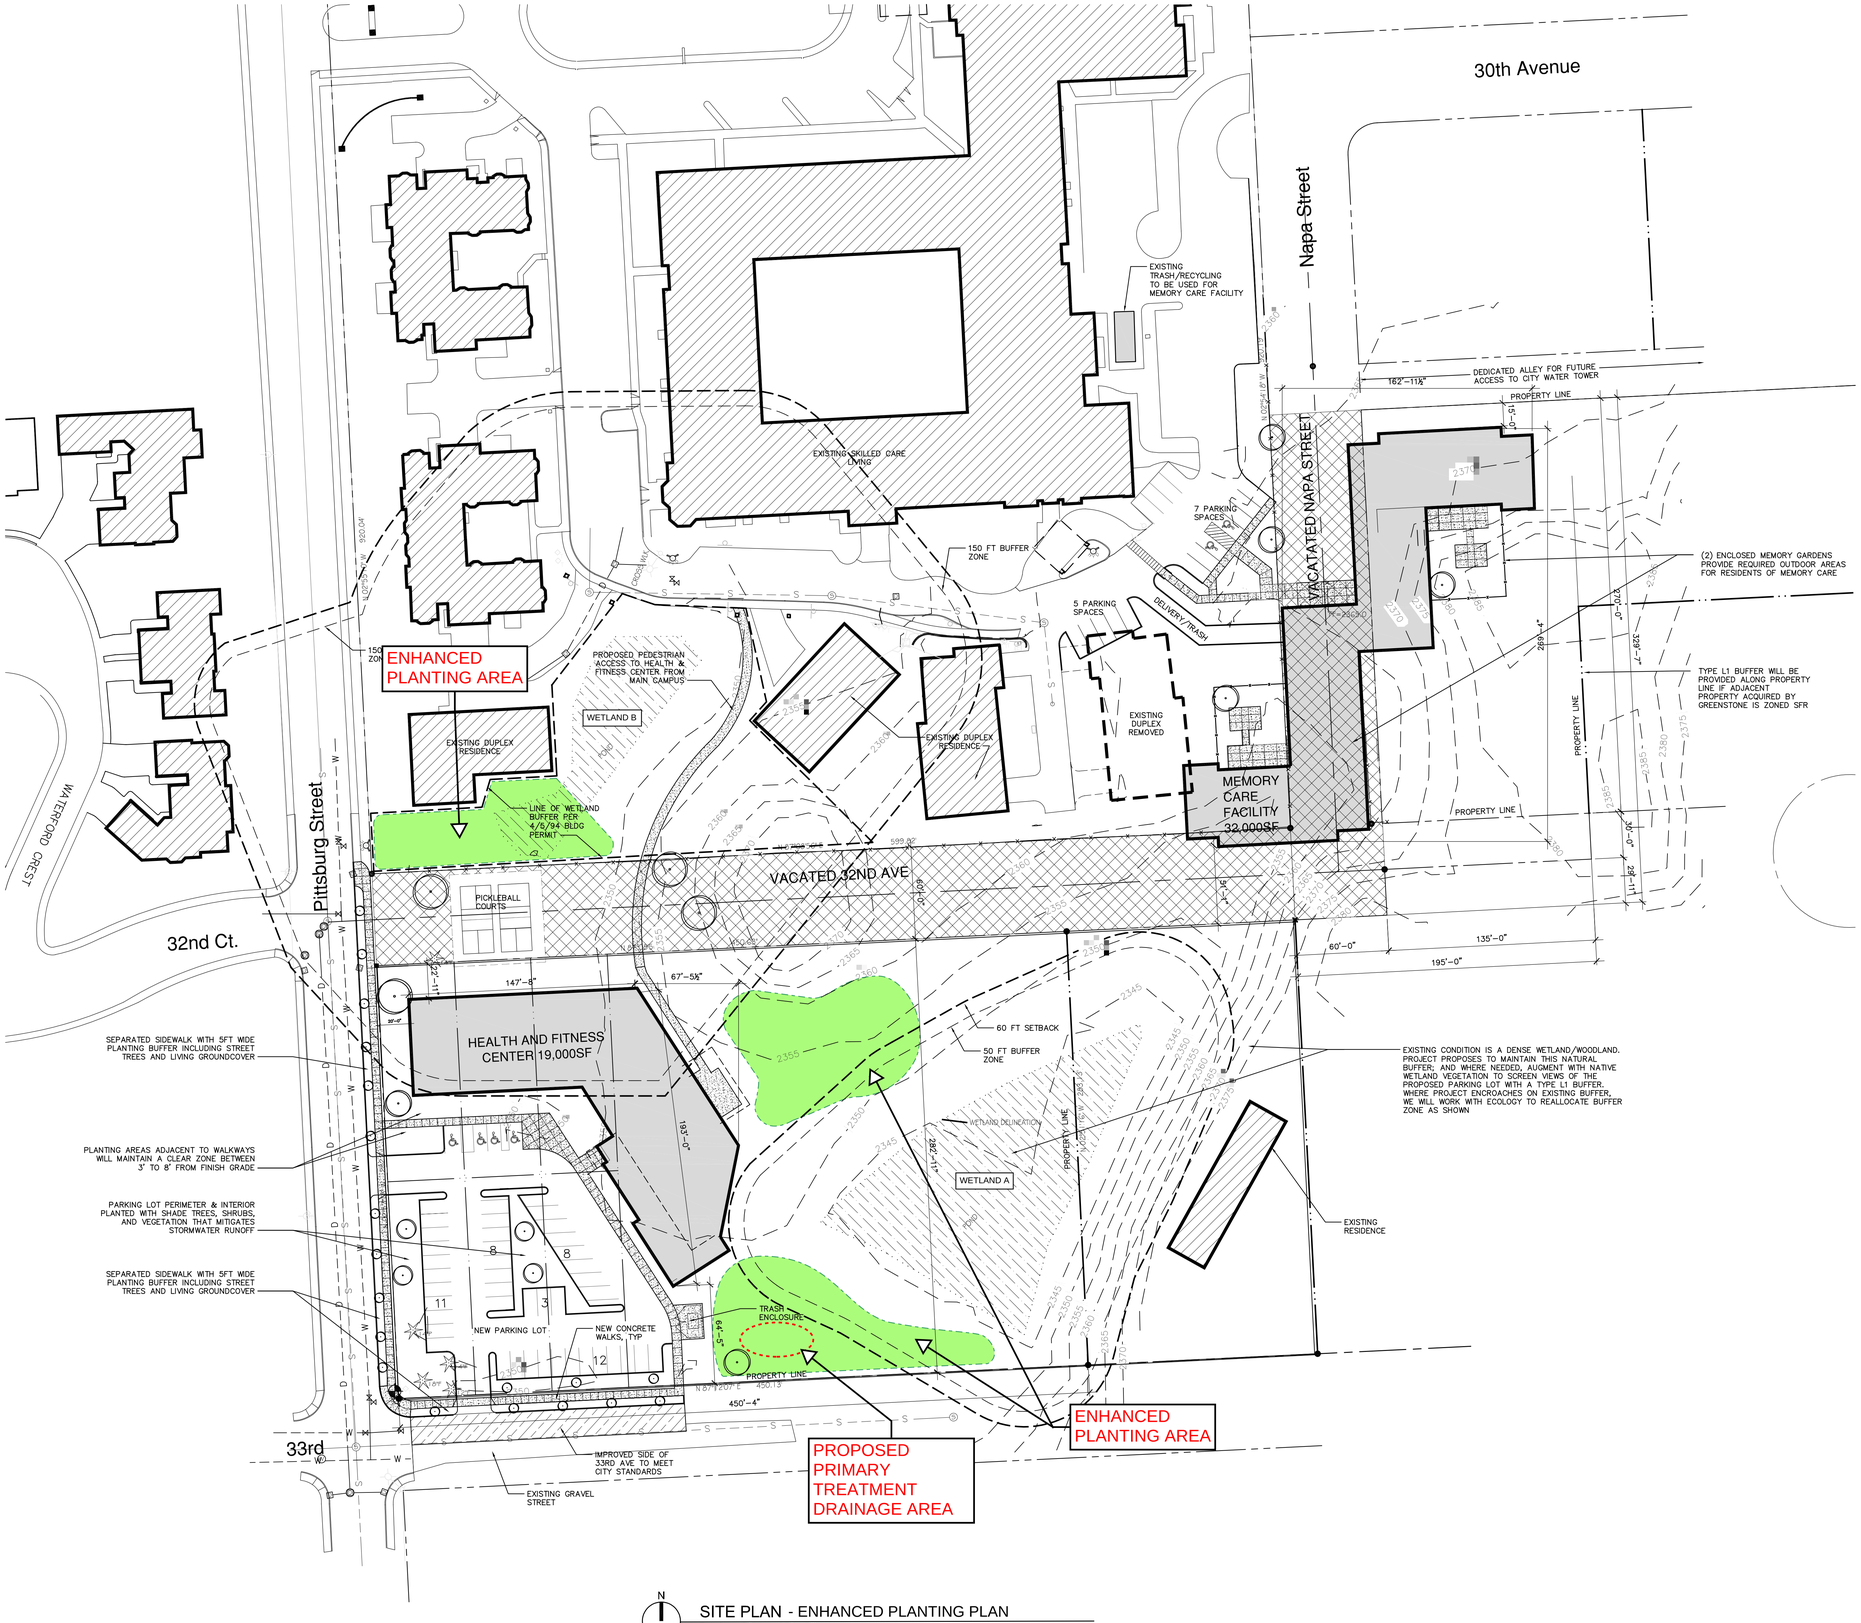

N

SITE PLAN - ENHANCED PLANTING PLAN
Scale: 1" = 40'-0"

REVISIONS

SCHEMATIC DESIGN

TOUCHMARK ON SOUTH HILL
NEW HEALTH & FITNESS CENTER AND MEMORY CARE
2929 S WATERFORD DR, SPOKANE, WA 99203

NAC ARCHITECTURE
nacarchitecture.com
1203 WEST RIVERSIDE AVENUE
SPOKANE WA 99201
P:509.838.8240

NAC NO.	111-17098
DRAWN	JMK
CHECKED	DH
DATE	05-31-2018

SITE PLAN

A3.01

© 2019 NAC, INC.

SITE PLAN - WETLAND BUFFER PLAN
Scale: 1" = 40'-0"

REVISIONS

SCHEMATIC DESIGN

TOUCHMARK ON SOUTH HILL
NEW HEALTH & FITNESS CENTER AND MEMORY CARE
2929 S WATERFORD DR, SPOKANE, WA 99203

NAC ARCHITECTURE
nacarchitecture.com
1203 WEST RIVERSIDE AVENUE
SPOKANE WA 99201
P:509.838.8240

NAC NO.	111-17098
DRAWN	JMK
CHECKED	DH
DATE	05-31-2018

SITE PLAN

A3.01

© 2019 NAC, INC.