EXTERIOR MATERIALS:

1 COMPOSITION ASPHALT SHINGLES OVER 30# FELT OVER OSB SHEATHING

EXTERIOR SIDING:
2 HARDI PLANK 8" LAP SIDING (COLOR TBD BY OWNER)
3 SMOOTH HARDI-BOARD 12' 7x7' HARDI BATTEN @ 24" OC. (COLOR TBD BY OWNER)
4 HARDI PLANK VERTICAL SIDING

5 FASCIA AND SOFFIT:
8" HARDI BOARD
HARDI-SID LP VENTED SOFFIT.
ENTRIES TO BE SOLID SOFFIT.
EAVES AND RAKES TO HAVE A CENTER VENTED SOFFIT

VENTS: 24"x36"
RANGE VENT: 8" DIA.
BATHROOM VENT: 4" DIA.
LIGHT BLOCKS / HOSE BIBBS
COLOR: TBD BY OWNER

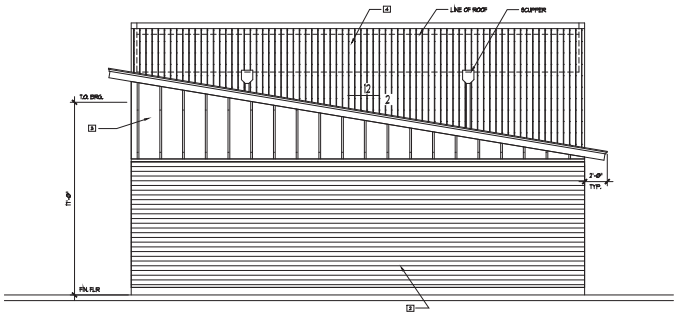


NORTH ELEVATION
1/4" = 1'-0"

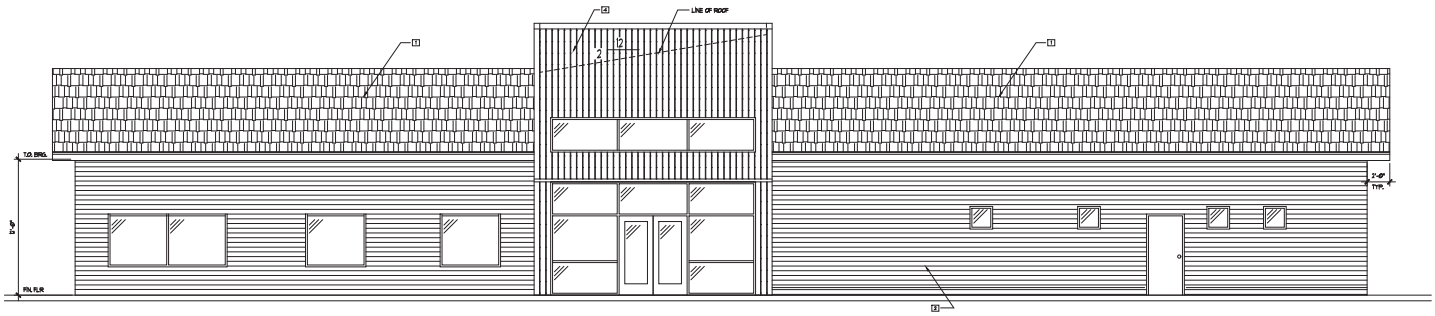


WEST ELEVATION
1/4" = 1'-0"


NOTE: The drawings, the contents and information herein, the physical design and the work and labor done by RCP Architects, P.S. are and shall remain the property of RCP Architects, P.S. and shall not be used in whole or part for any work by any other party without the written permission of RCP Architects, P.S. This drawing may not be changed or modified in any way without the written permission of RCP Architects, P.S. Any unauthorized use of this drawing may subject the user to liability.


REVISIONS:

| NO. | DATE | REVISION | BY |
|---|---|---|---|


RCP Russell C. Page ARCHITECTS
1101 N. Argonne Suite 107
Spokane Valley, WA 99212
(509) 467-7778 fx (509) 467-7881


PROJECT: THE VISTA AT BEACON HILL CLUBHOUSE

DRAWINGS: EXTERIOR ELEVATIONS

DATE: 12-14-22
PLOT SCALE: AS NOTED
DRAWN BY: GTW
JOB NO.: 23-120
SHEET NO.: A3.0


\\RCP-PW2016\2023\120\Datapool\Vicinet\23-1.zip THE VISTAS CLUBHOUSE\A3.0 EXTERIOR ELEVATIONS.dwg, 12/5/2023 1:13:19 PM, DWG To PDF.pc3

EXTERIOR MATERIALS:

1 COMPOSITION ASPHALT SHINGLES OVER 30# FELT OVER OSB SHEATHING

EXTERIOR SIDING:
2 HARDI PLANK 8" LAP SIDING (COLOR TBD BY OWNER)
3 8"x20"H HARDI-BOARD 10' 7/2" HARDI BATTEN + 24" OC. (COLOR TBD BY OWNER)
4 HARDI PLANK VERTICAL SIDING

FASCIA AND SOFFIT:
5 8" HARDI BOARD
HARDI-BD 12" VENTED SOFFIT.
ENTRIES TO BE SOLID SOFFIT.
EAVES AND RAKES TO HAVE A CENTER VENTED SOFFIT

VENTS: 24"x36" RUNGE VENT: 6" DIA. BATHROOM VENT: 4" DIA. LIGHT BLOCKS / HOME BRIGHT — COLOR TBD BY OWNER

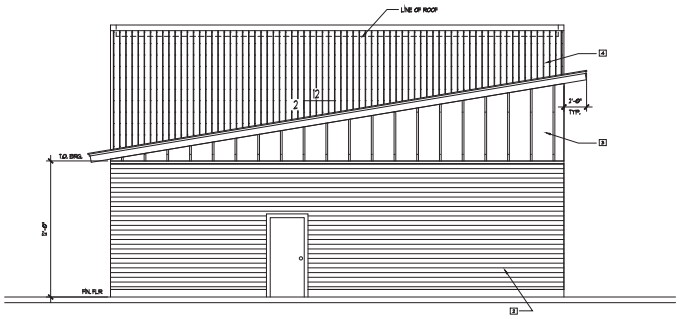


SOUTH ELEVATION
1/4" = 1'-0"

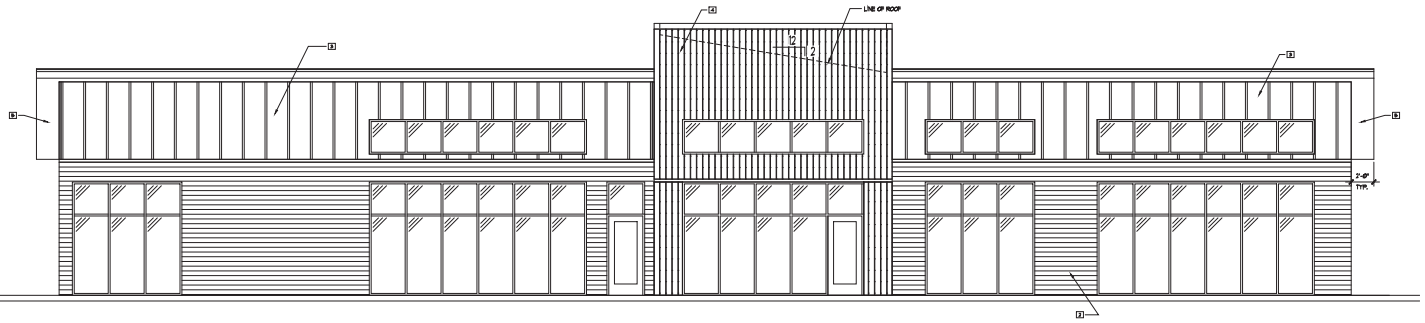


EAST ELEVATION
1/4" = 1'-0"

NOTE: The drawings, the contents and information in the drawings are the property of RCP Russell C. Page Architects, P.S. and shall not be used by any person for any purpose without the written consent of RCP Russell C. Page Architects, P.S. Any unauthorized use of this drawing shall be at the sole risk of the party using or relying on the drawing.

REVISIONS:

| NO. | DATE | REVISION | BY |
|---|---|---|---|

RCP Russell C. Page ARCHITECTS
1101 N. Argonne Suite 107
Spokane Valley, WA 99212
(509) 927-7768 fax (509) 927-7882

PROJECT: THE VISTA AT BEACON HILL CLUBHOUSE

DRAWINGS: EXTERIOR ELEVATIONS

DATE: 12-14-22
PLOT SCALE: AS NOTED
DRAWN BY: MBK
JOB NO.: 23-120
SHEET NO.: A3.1

\\RCP-PDC\Projects\2023\120\Design\Permit\23-120 THE VISTAS CLUBHOUSE\A3.1 EXTERIOR ELEVATIONS.dwg, 12/5/2023 11:31:49 PM, DWG To PDF.pc3