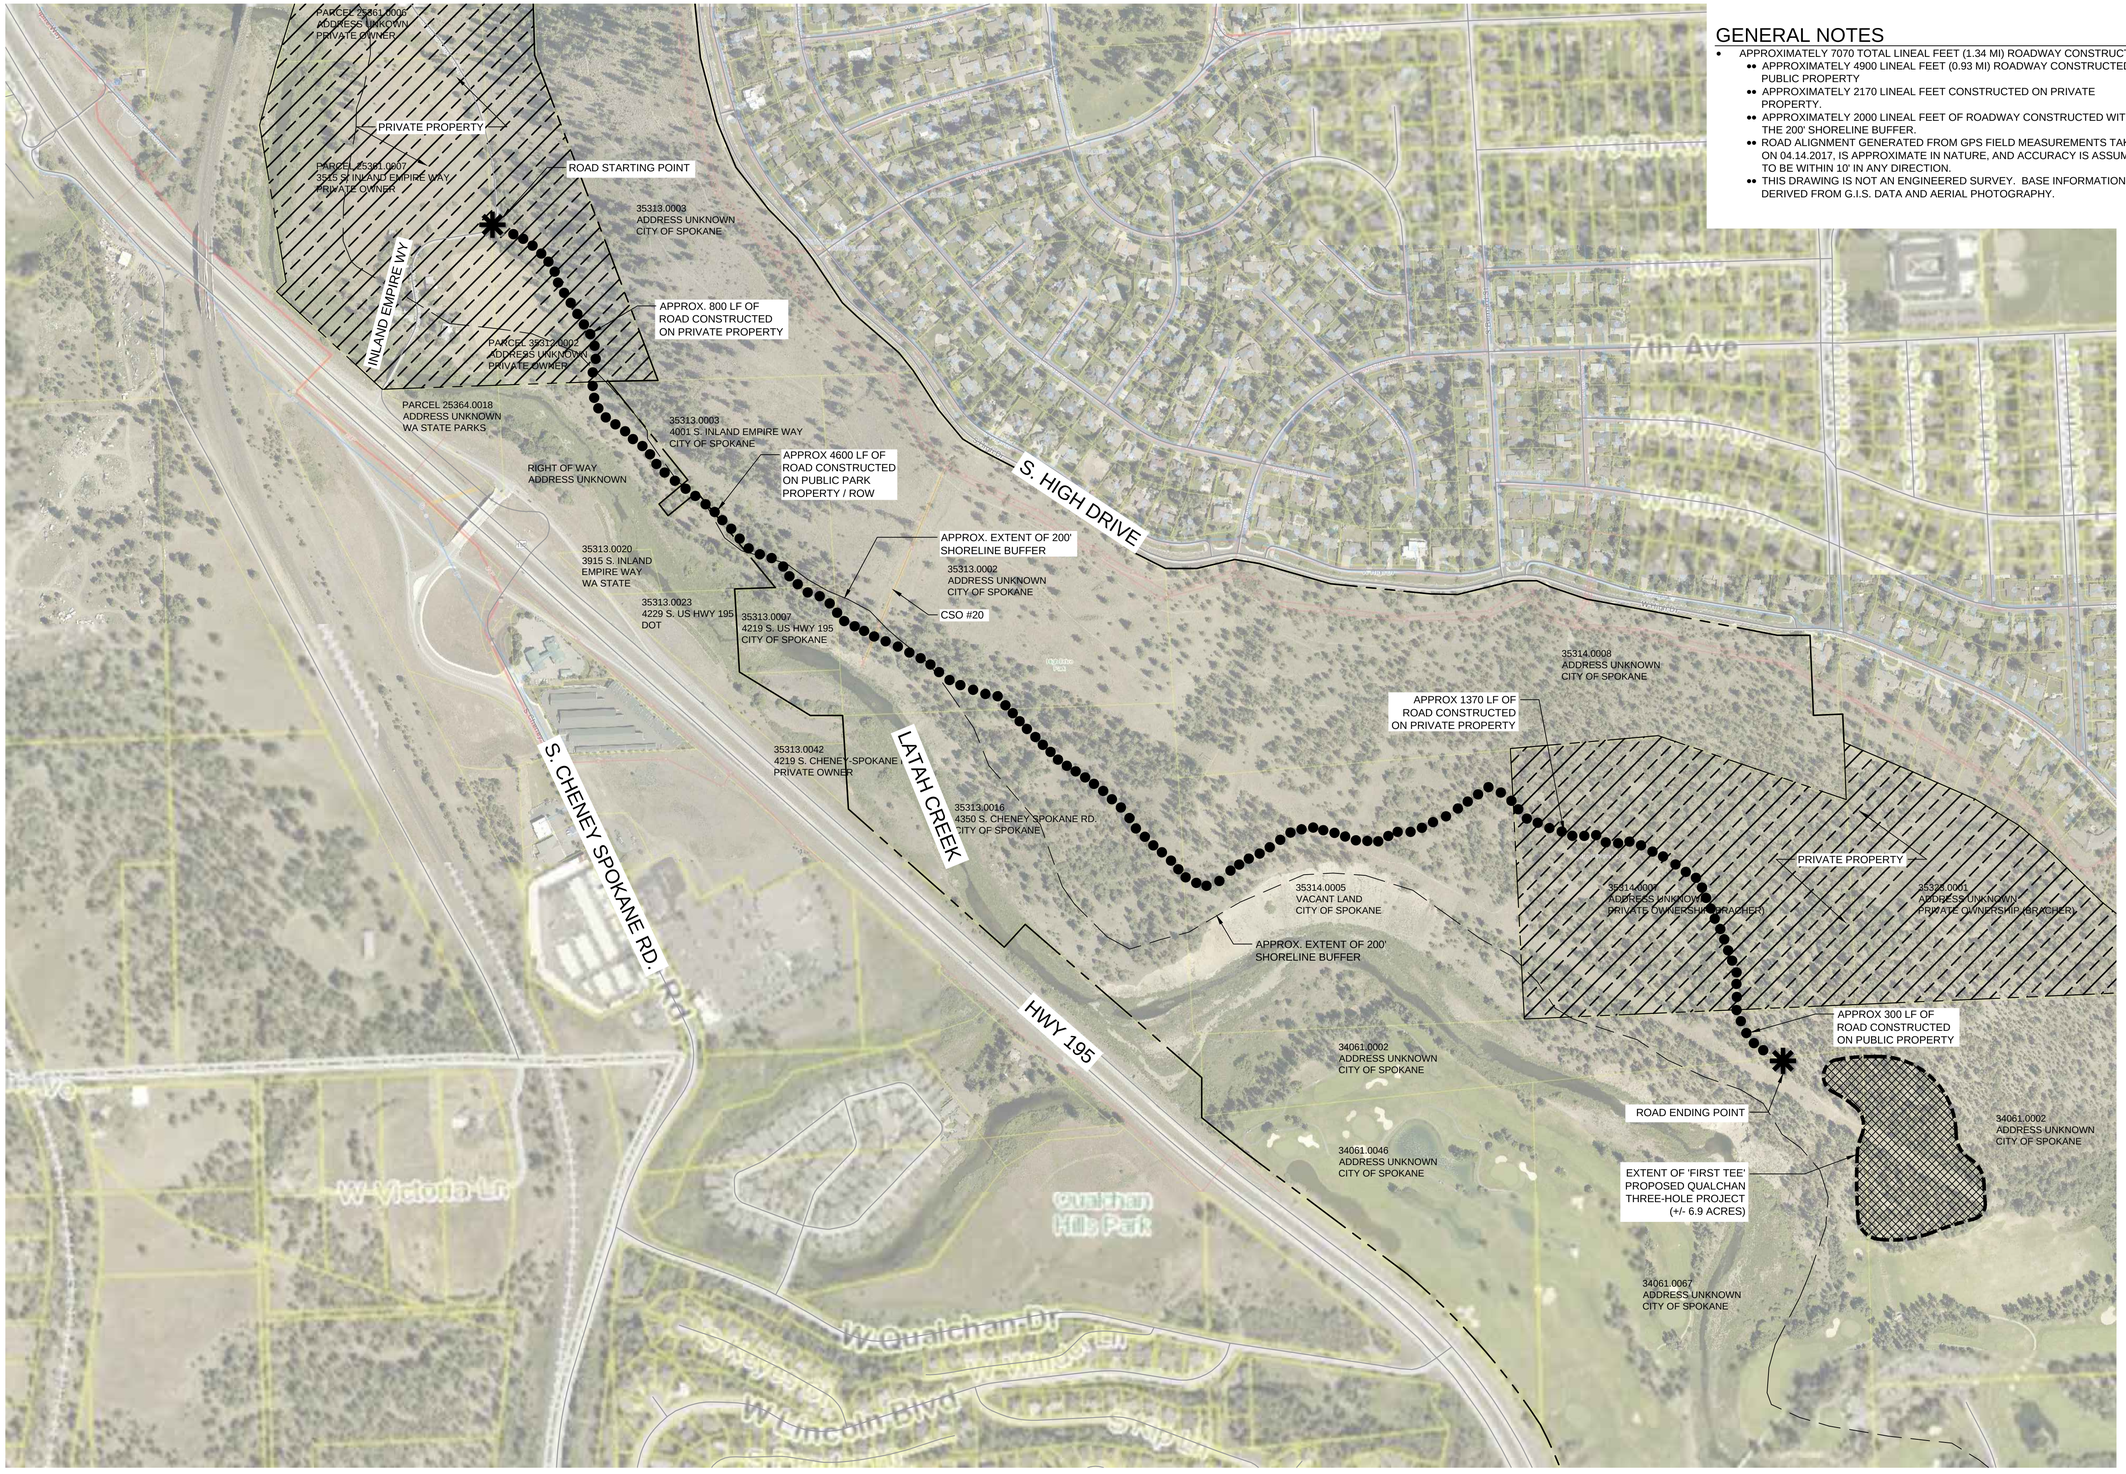

GENERAL NOTES

- APPROXIMATELY 7070 TOTAL LINEAL FEET (1.34 MI) ROADWAY CONSTRUCTED.
  - APPROXIMATELY 4900 LINEAL FEET (0.93 MI) ROADWAY CONSTRUCTED ON PUBLIC PROPERTY
  - APPROXIMATELY 2170 LINEAL FEET CONSTRUCTED ON PRIVATE PROPERTY.
  - APPROXIMATELY 2000 LINEAL FEET OF ROADWAY CONSTRUCTED WITHIN THE 200' SHORELINE BUFFER.
  - ROAD ALIGNMENT GENERATED FROM GPS FIELD MEASUREMENTS TAKEN ON 04.14.2017, IS APPROXIMATE IN NATURE, AND ACCURACY IS ASSUMED TO BE WITHIN 10' IN ANY DIRECTION.
  - THIS DRAWING IS NOT AN ENGINEERED SURVEY. BASE INFORMATION WAS DERIVED FROM G.I.S. DATA AND AERIAL PHOTOGRAPHY.

UNPLANNED ACCESS ROAD ROUTE | HIGH DRIVE BLUFF

0' 150' 300' 600' 1200'

SCALE: 1" = 300'-0"