



Five Mile Rd: Lincoln to Strong City Project No: 2015056

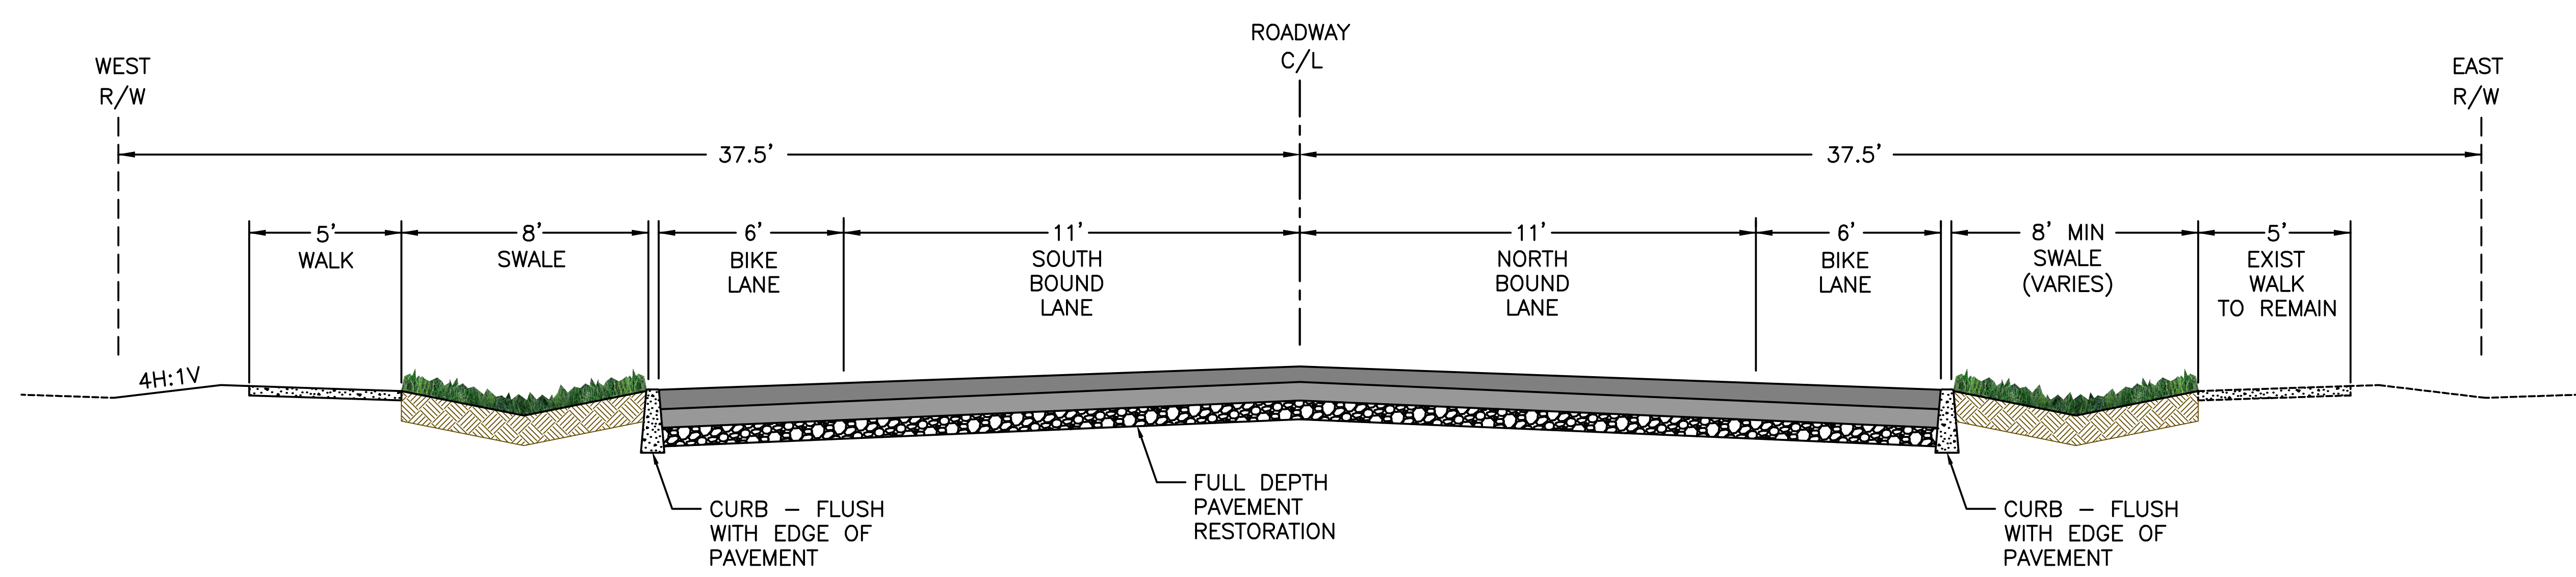

Five Mile Rd Section

NTS

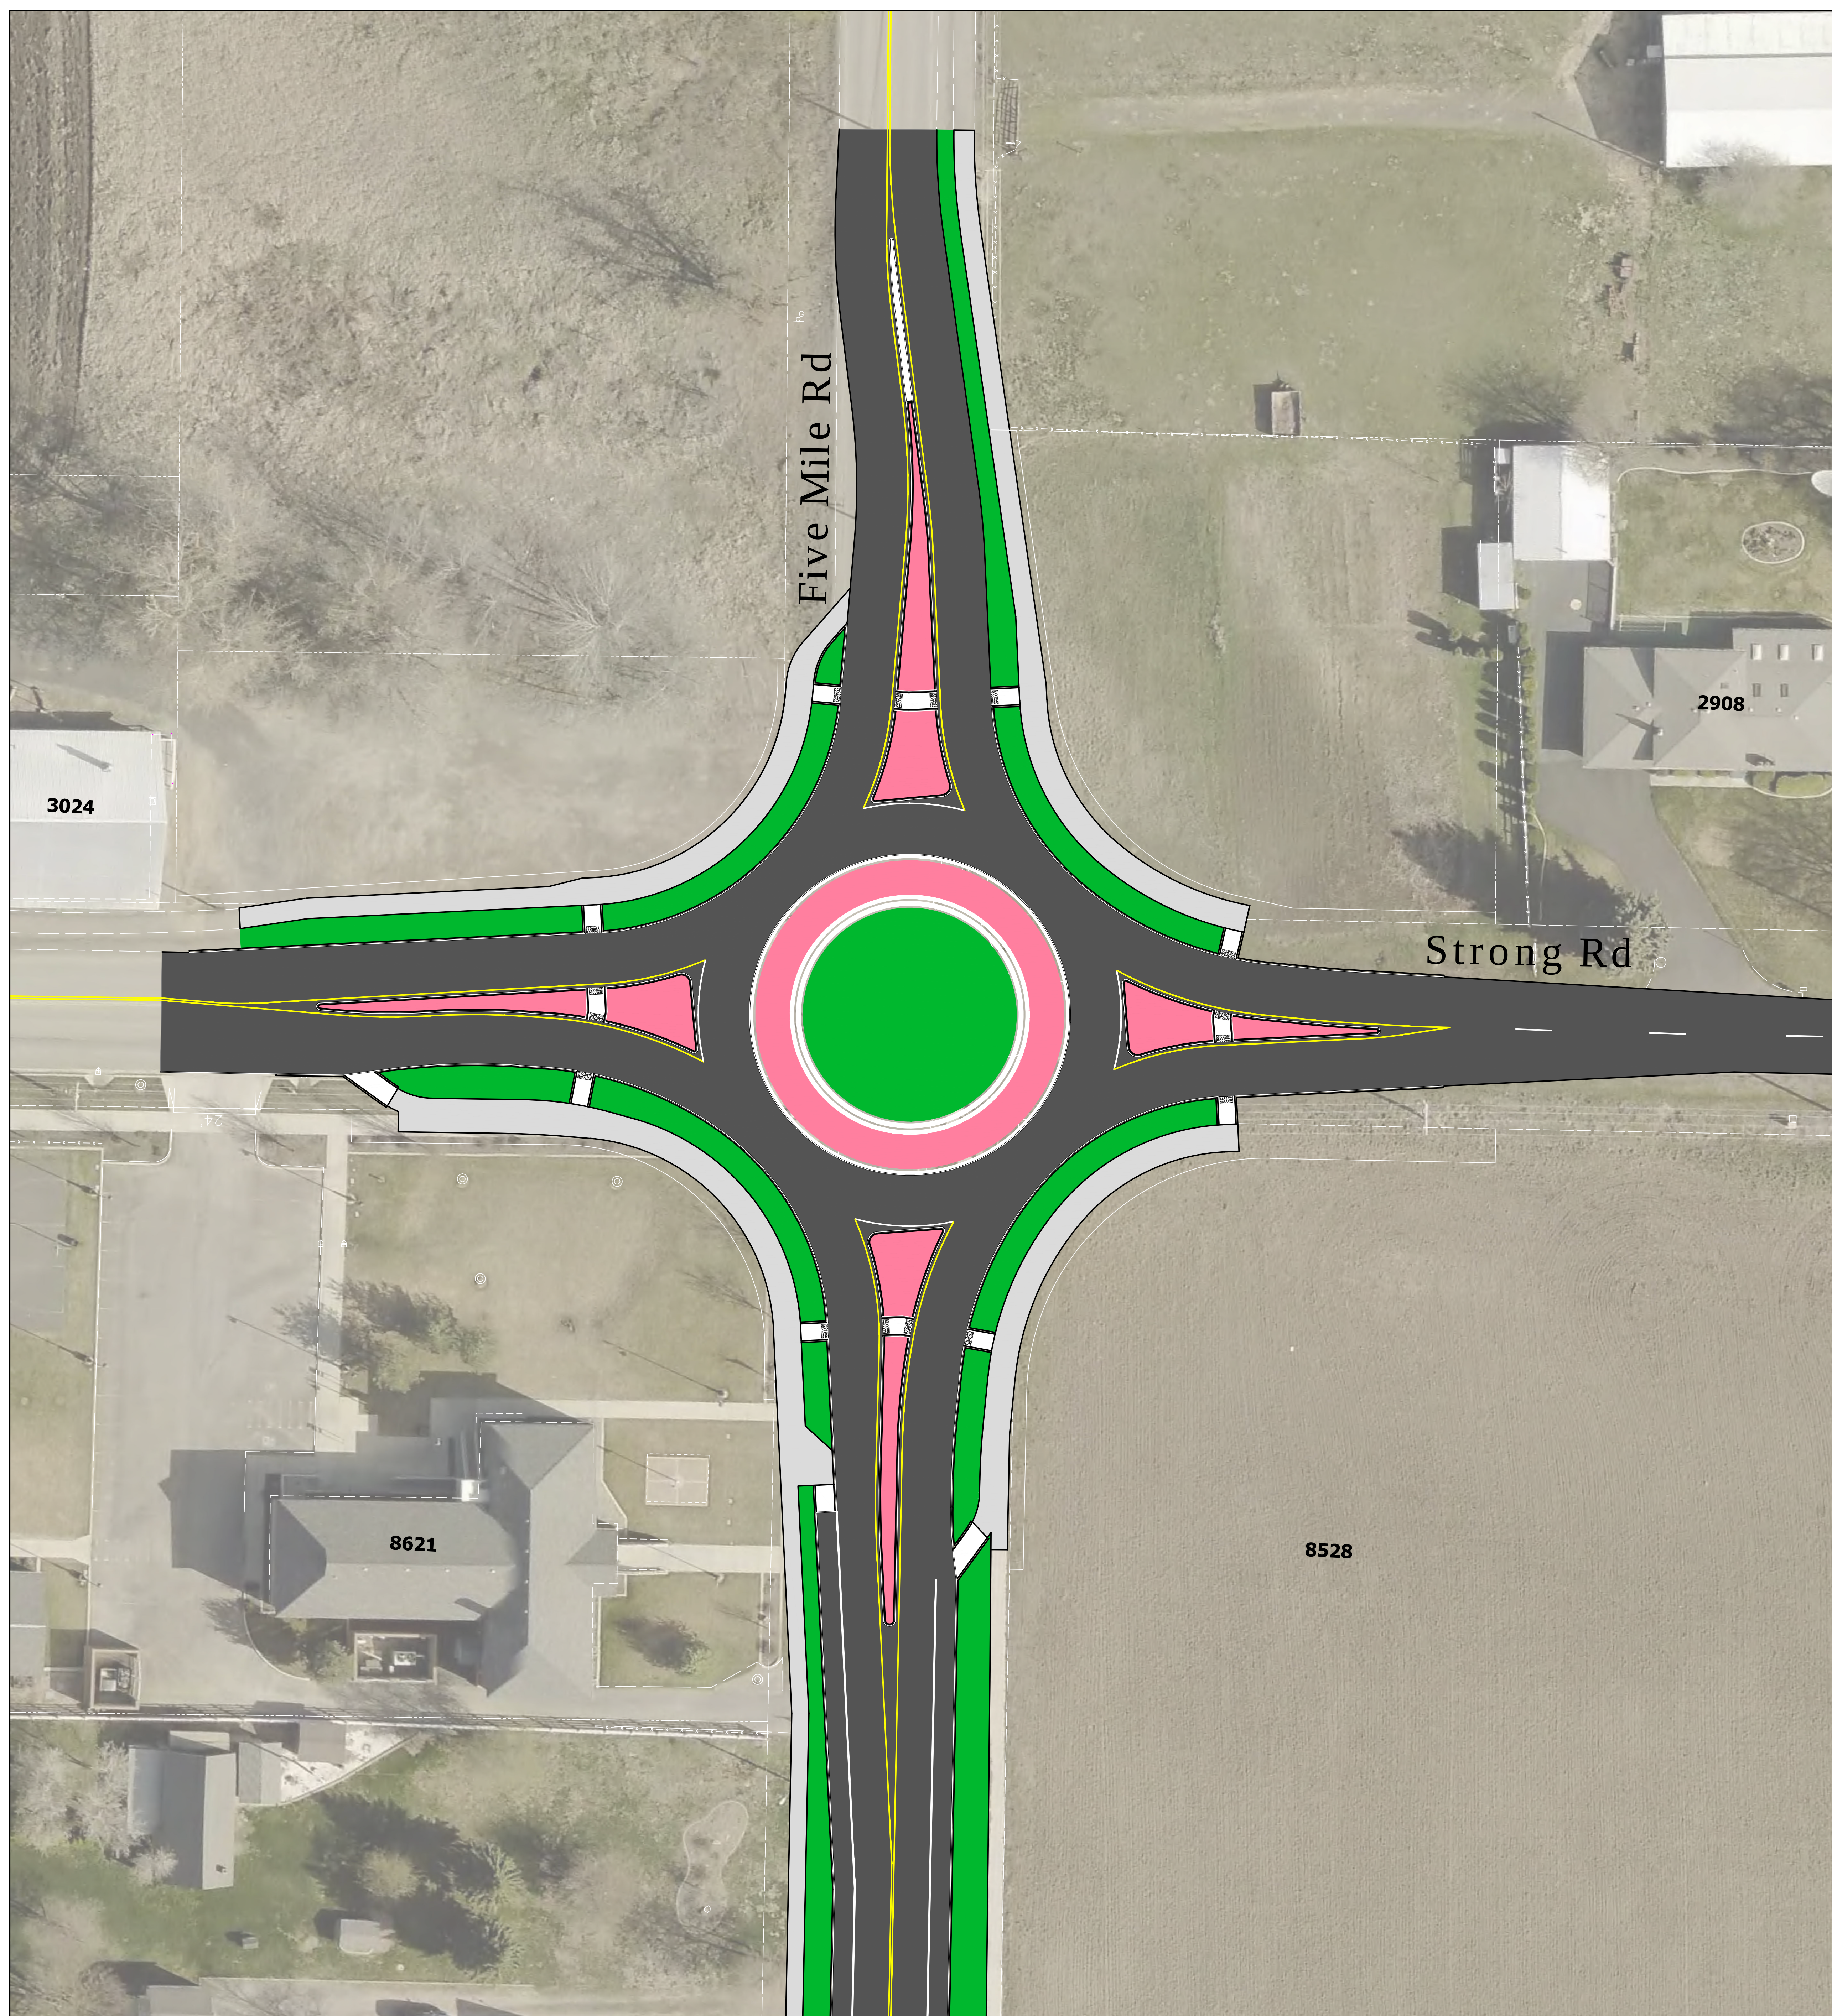

ROUNDBOUT PLAN

1" = 20'