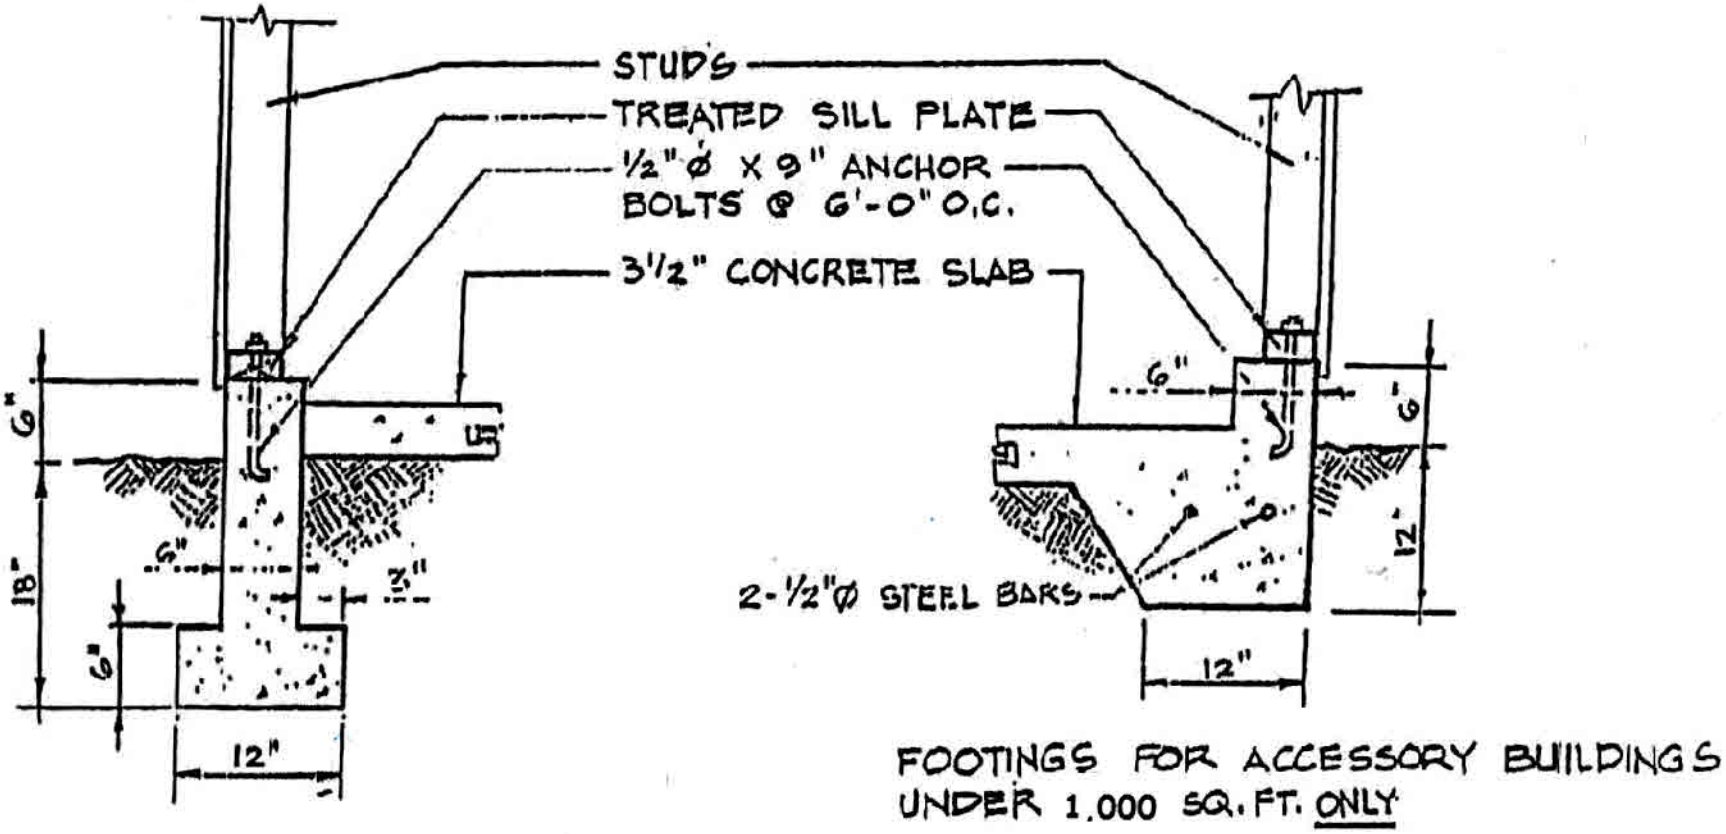

TYPICAL FOOTINGS AND FOUNDATION DETAILS

(DETACHED SINGLE STORY ACCESSORY BUILDINGS ONLY)