







UNIT-C 1282 S.F.
COLOR SCHEME #5

NOTE:

HOMES SHOWN REPRESENT THE DEVELOPMENT
VISION, ACTUAL UNITS MAY VARY.
GARAGE PLACEMENT WILL ACCOMODATE OFF-
STREET PARKING ON DRIVEWAY.



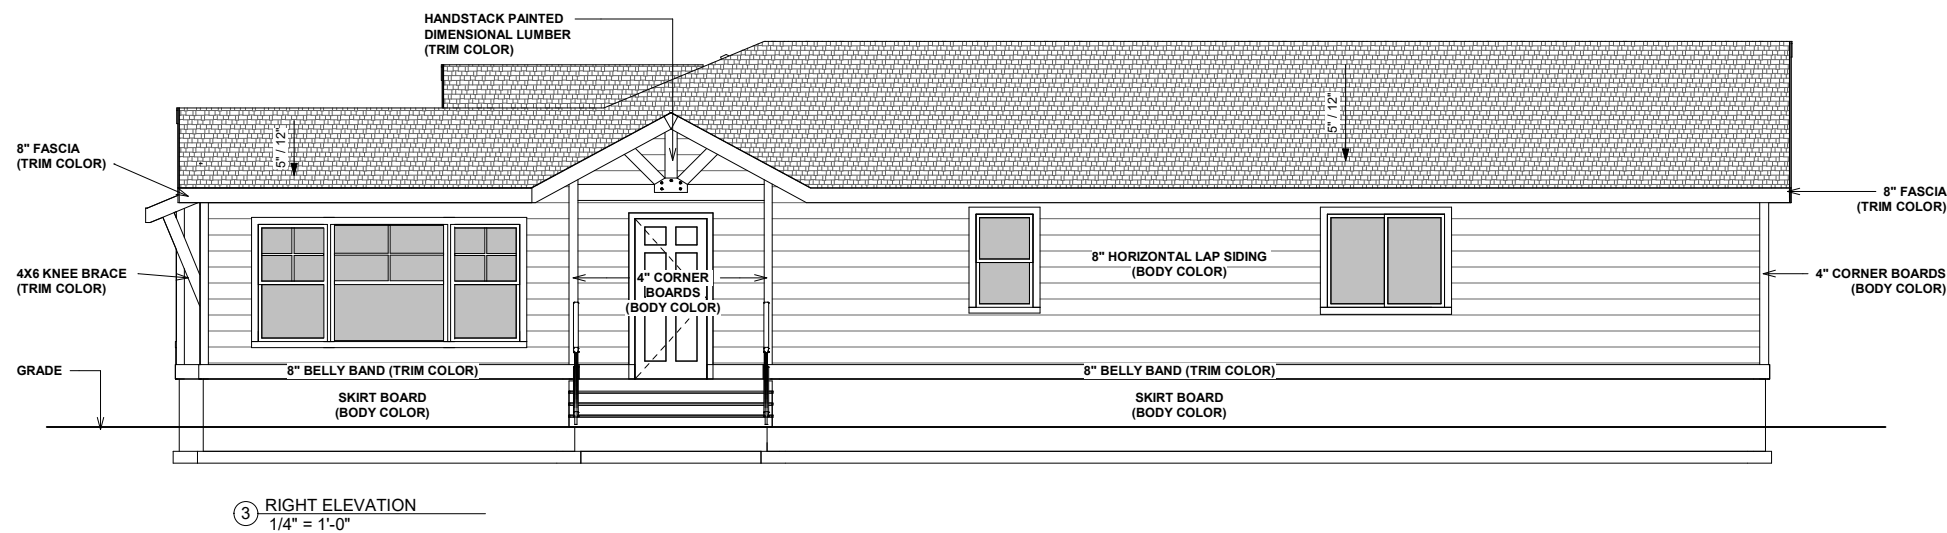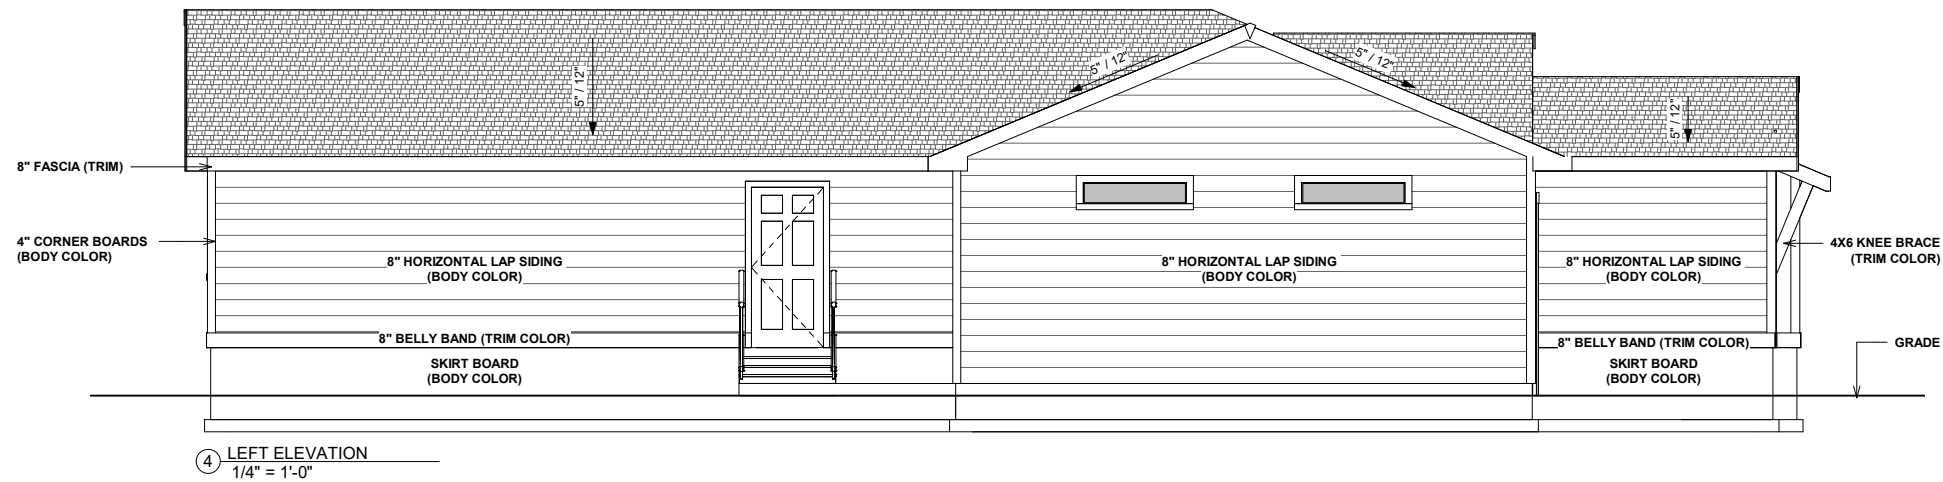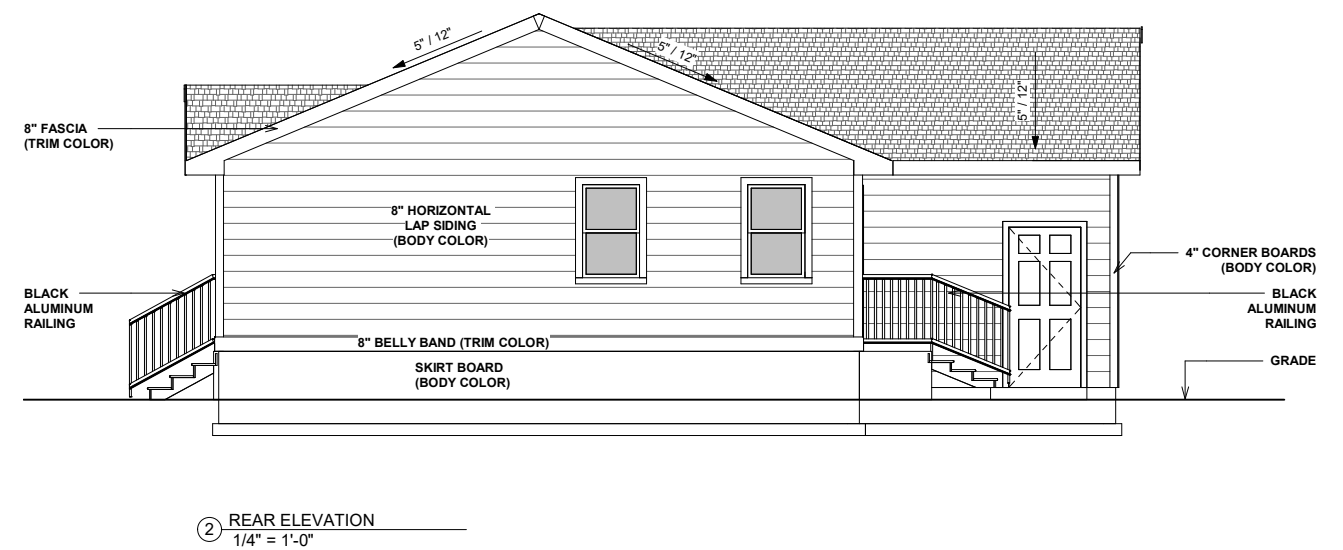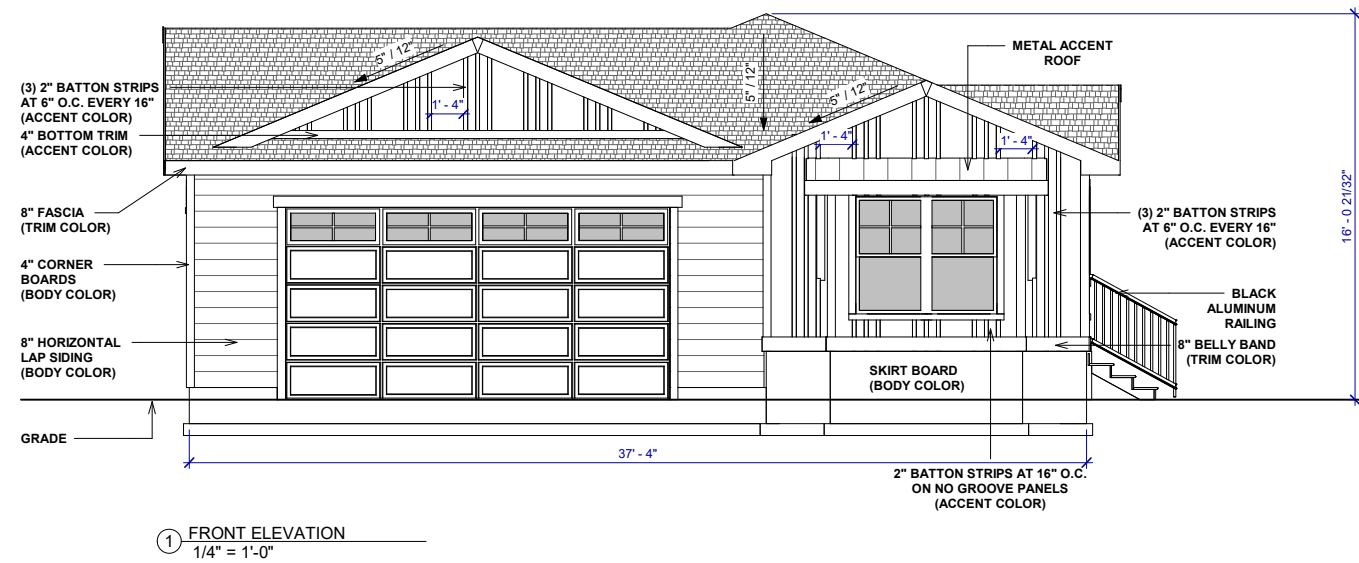

UNIT-C 1282 S.F.

- 8" HORIZONTAL LAP CEMENT BOARD (BODY COLOR)
- 2" BATTEN STRIPS ON NO GROOVE PANELS w/ 4" BOTTOM TRIM (ACCENT COLOR)
- 4" TRIM AT CORNERS (BODY COLOR)
- VINYL WINDOWS (WHITE)
- 3-1/2" WINDOW TRIM (TRIM COLOR)
- 8" ROOF FASCIA (TRIM COLOR)
- 4" x 6" KNEE BRACES (TRIM COLOR)
- 4" x 6" HANDSTACK BEAMS (TRIM COLOR)
- 4" x 8" HANDSTACK BOTTOM BEAM (TRIM COLOR)
- METAL PLATE AND ACCENT LAG BOLTS (PAINTED BLACK)
- ROOF MATERIAL COMPOSITE SHINGLES. PITCH PER PLAN
- SHEET METAL ACCENT ROOF
- BLACK ALUMINUM RAILING
- GARAGE DOOR WITH WINDOWS (BODY COLOR)
- 8" BELLY BAND TRANSITION TO SKIRTING (TRIM COLOR)
- SKIRT BOARD (BODY COLOR)

NOTE:

HOMES SHOWN REPRESENT THE DEVELOPMENT VISION, ACTUAL UNITS MAY VARY.
GARAGE PLACEMENT WILL ACCOMODATE OFF-STREET PARKING ON DRIVEWAY.