ALTERNATE 2

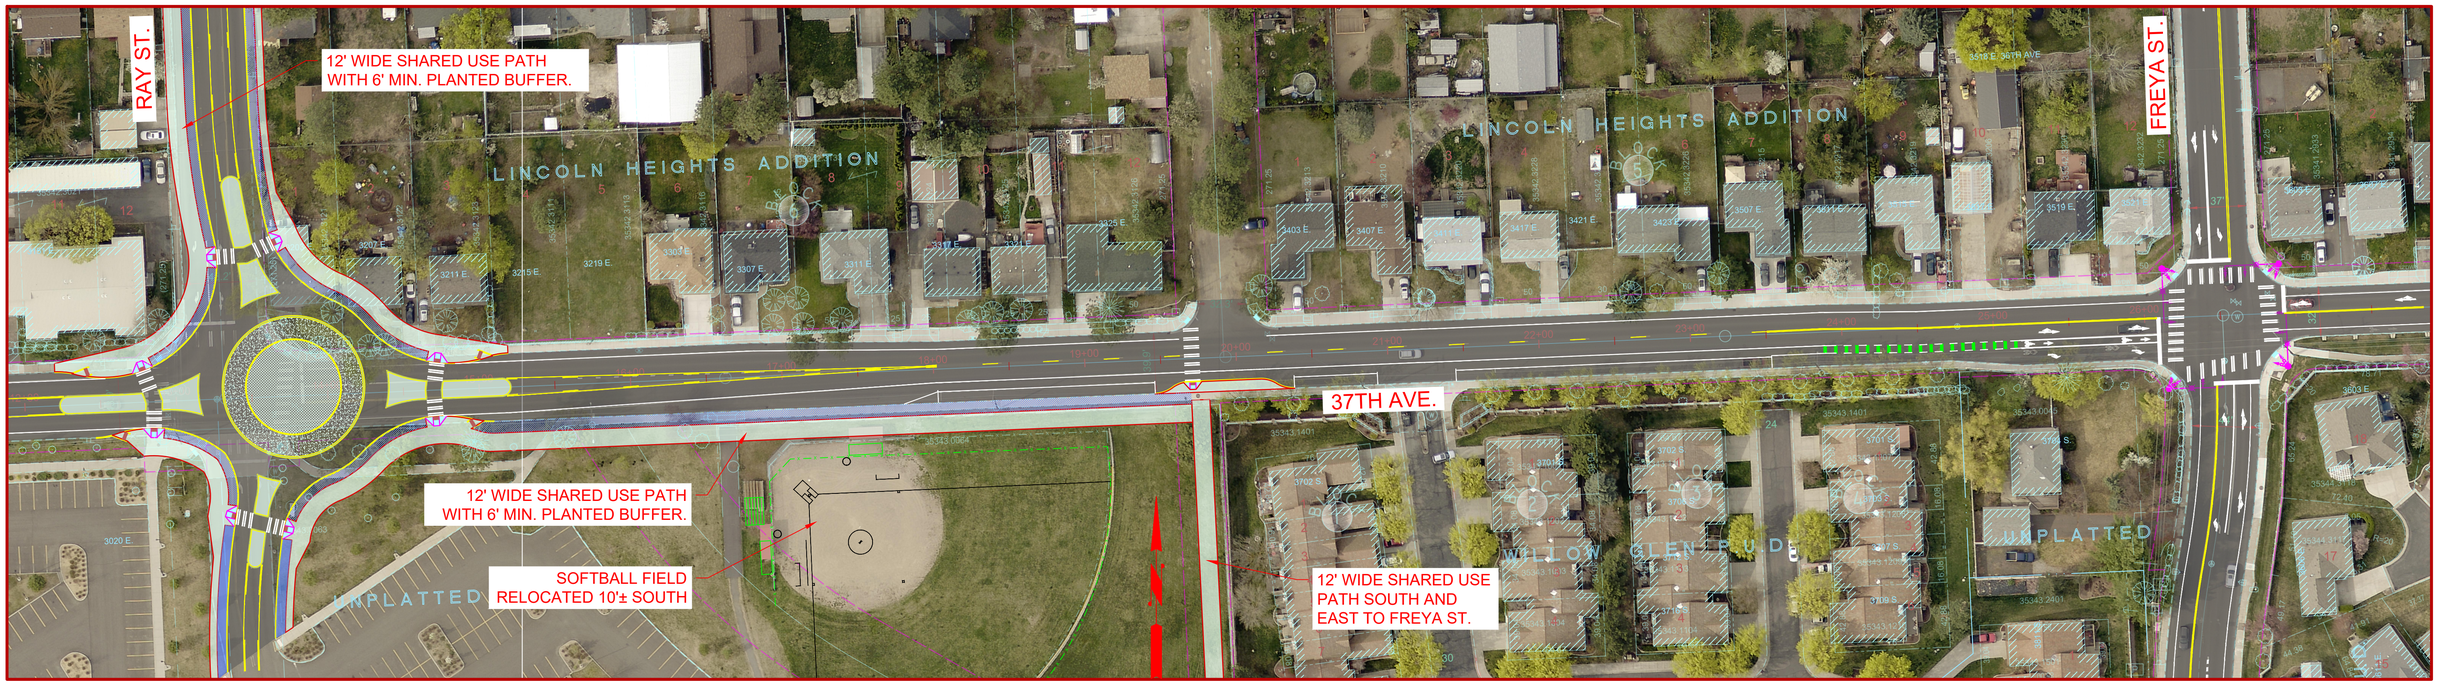
RAY ST.
12' WIDE SHARED USE PATH
WITH 6' MIN. PLANTED BUFFER.
LINCOLN HEIGHTS ADDITION
LINCOLN HEIGHTS ADDITION
FREYA ST.
37TH AVE.
12' WIDE SHARED USE PATH
WITH 6' MIN. PLANTED BUFFER.
SOFTBALL FIELD
RELOCATED 10'± SOUTH
12' WIDE SHARED USE
PATH SOUTH AND
EAST TO FREYA ST.
UNPLATTED
WILLOW GLEN P.U.D.
UNPLATTED