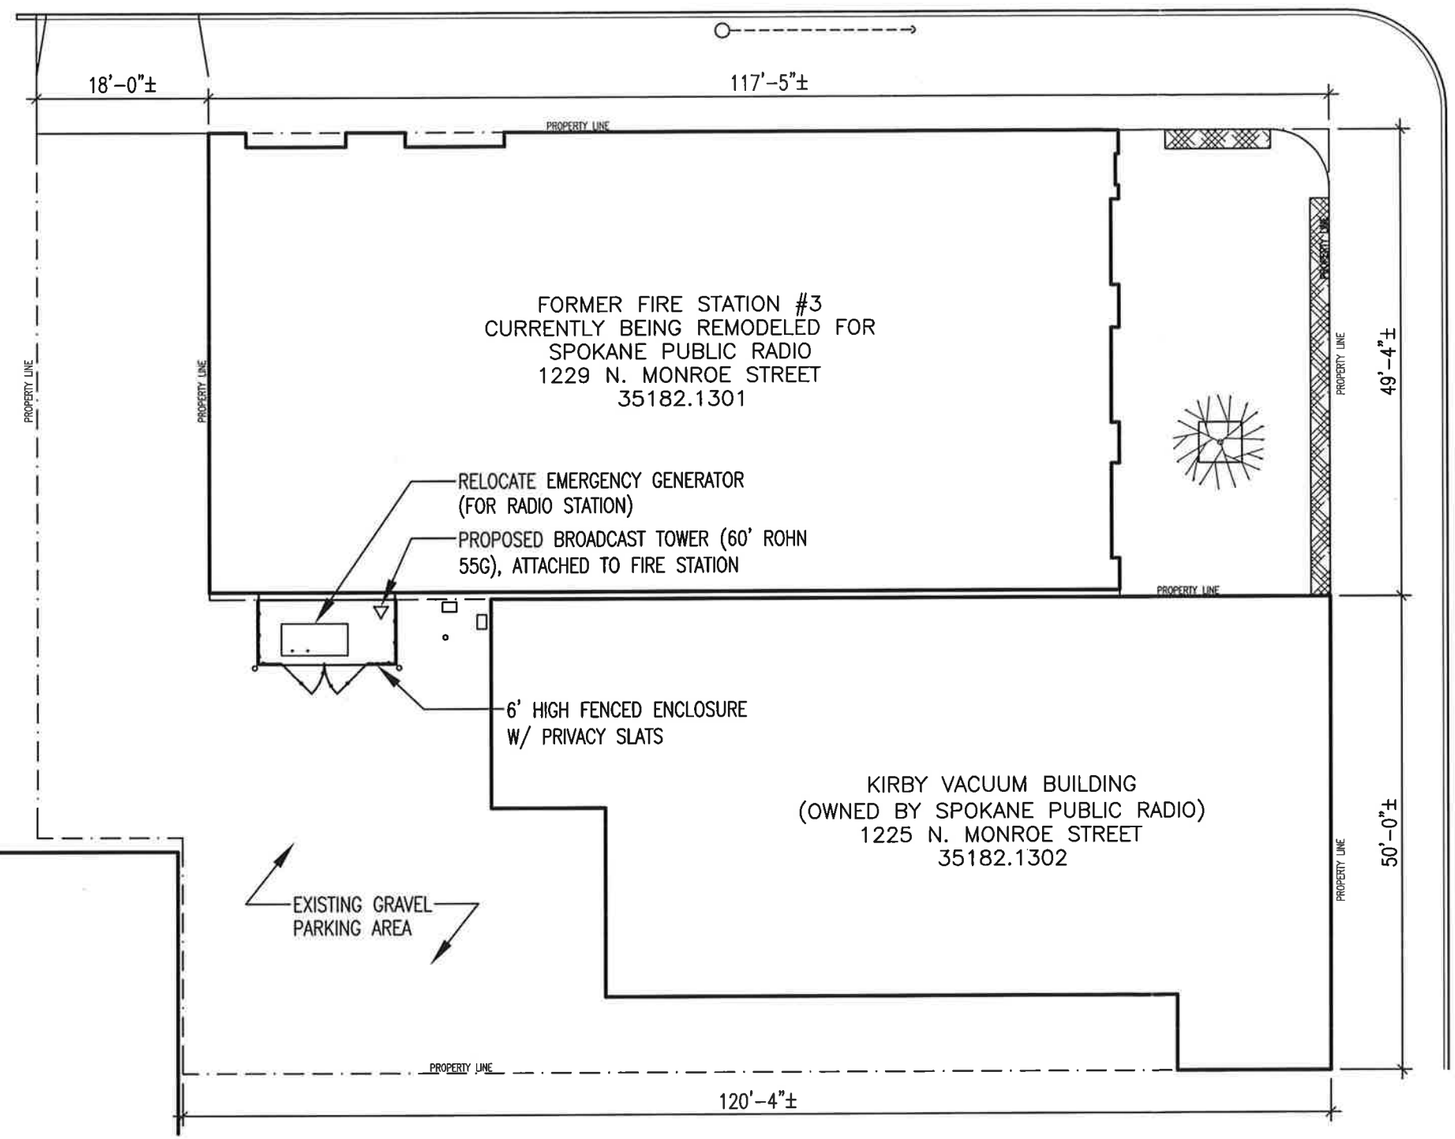

SITE PLAN 12.11.14

RECEIVED
DEC 16 2014
PLANING & DEVELOPMENT SERVICES

NORTH MONROE STREET

N

0 8' 16' 32'

SCALE: 1/16" = 1'-0"

VICINITY MAP

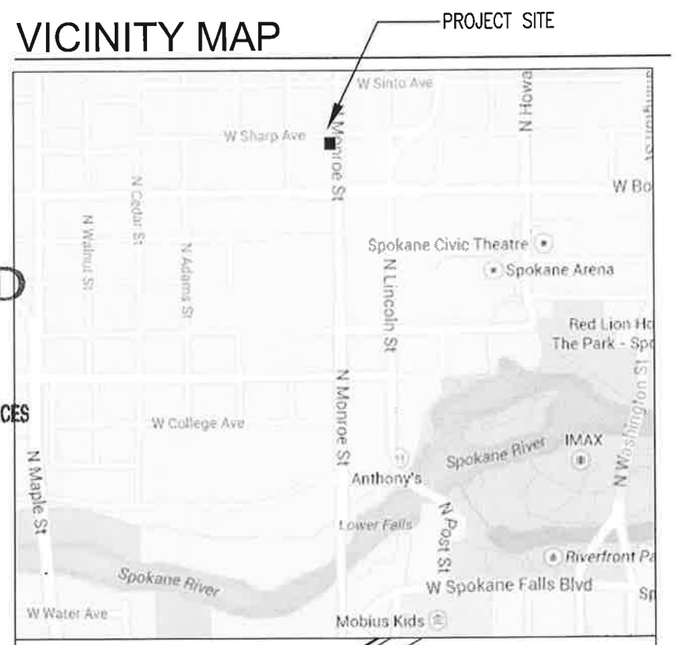

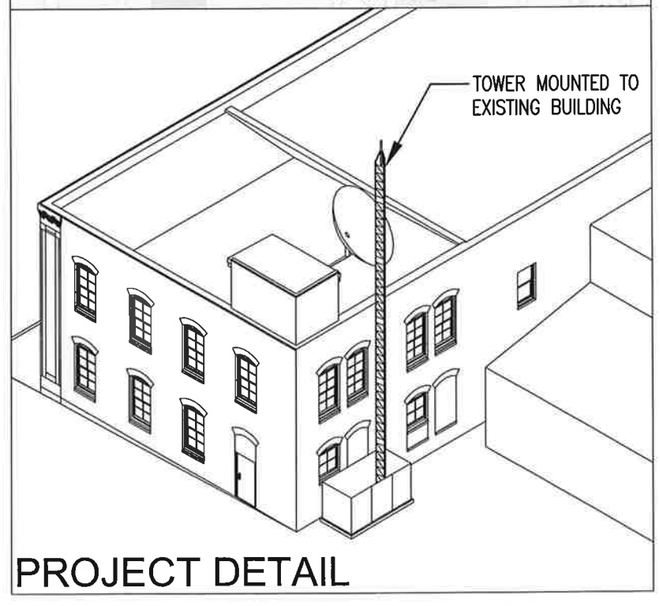

PROJECT DETAIL

SPOKANE PUBLIC RADIO

KPBZ 90.3 • KPBX 91.1 • KSFC 91.9

SPOKANE PUBLIC RADIO:

Move to a SOUND FUTURE